
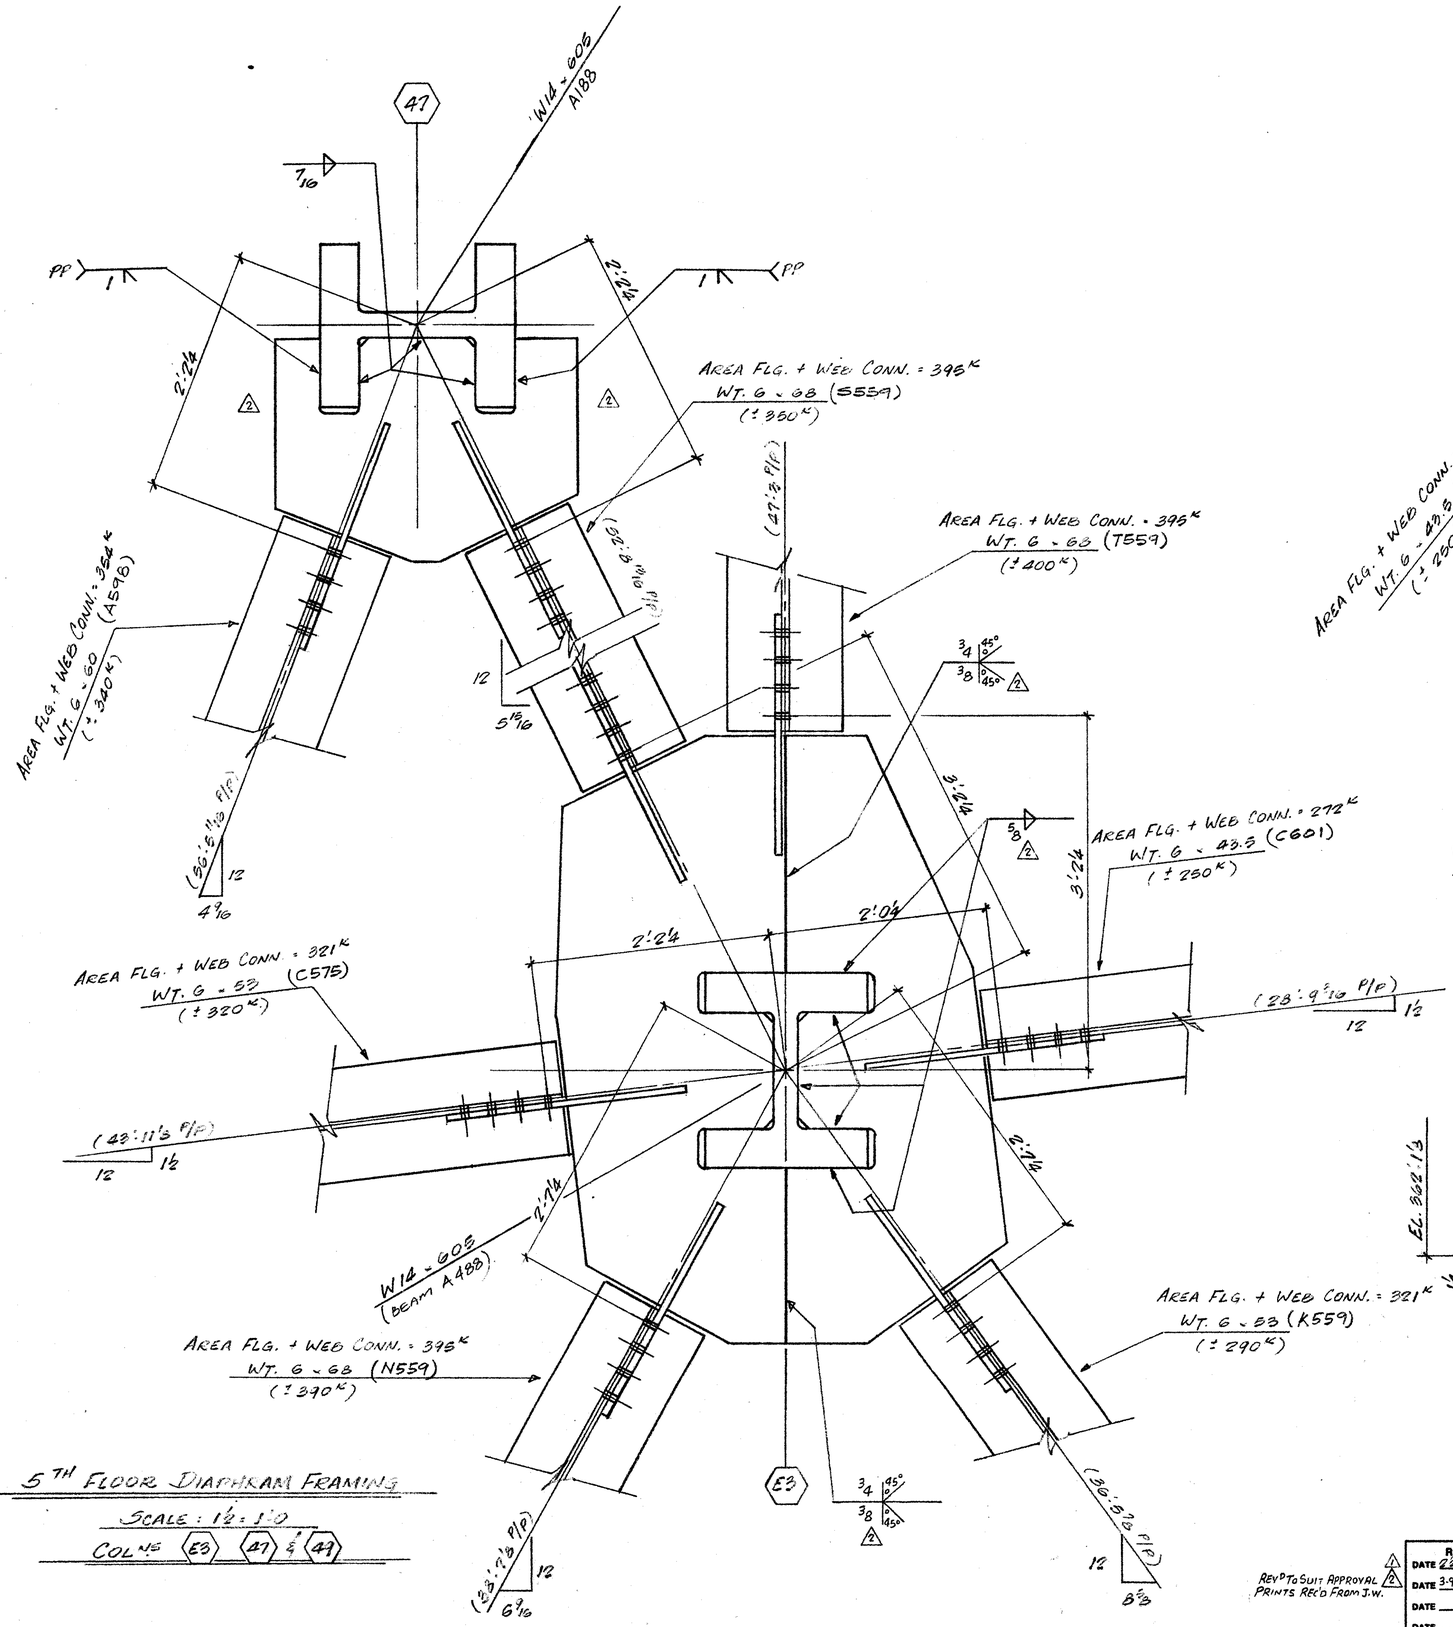


5TH FLOOR DIAPHRAM FRAMING

SCALE: 1½" = 1'-0"

COL'NS (E3) (47) & (49)

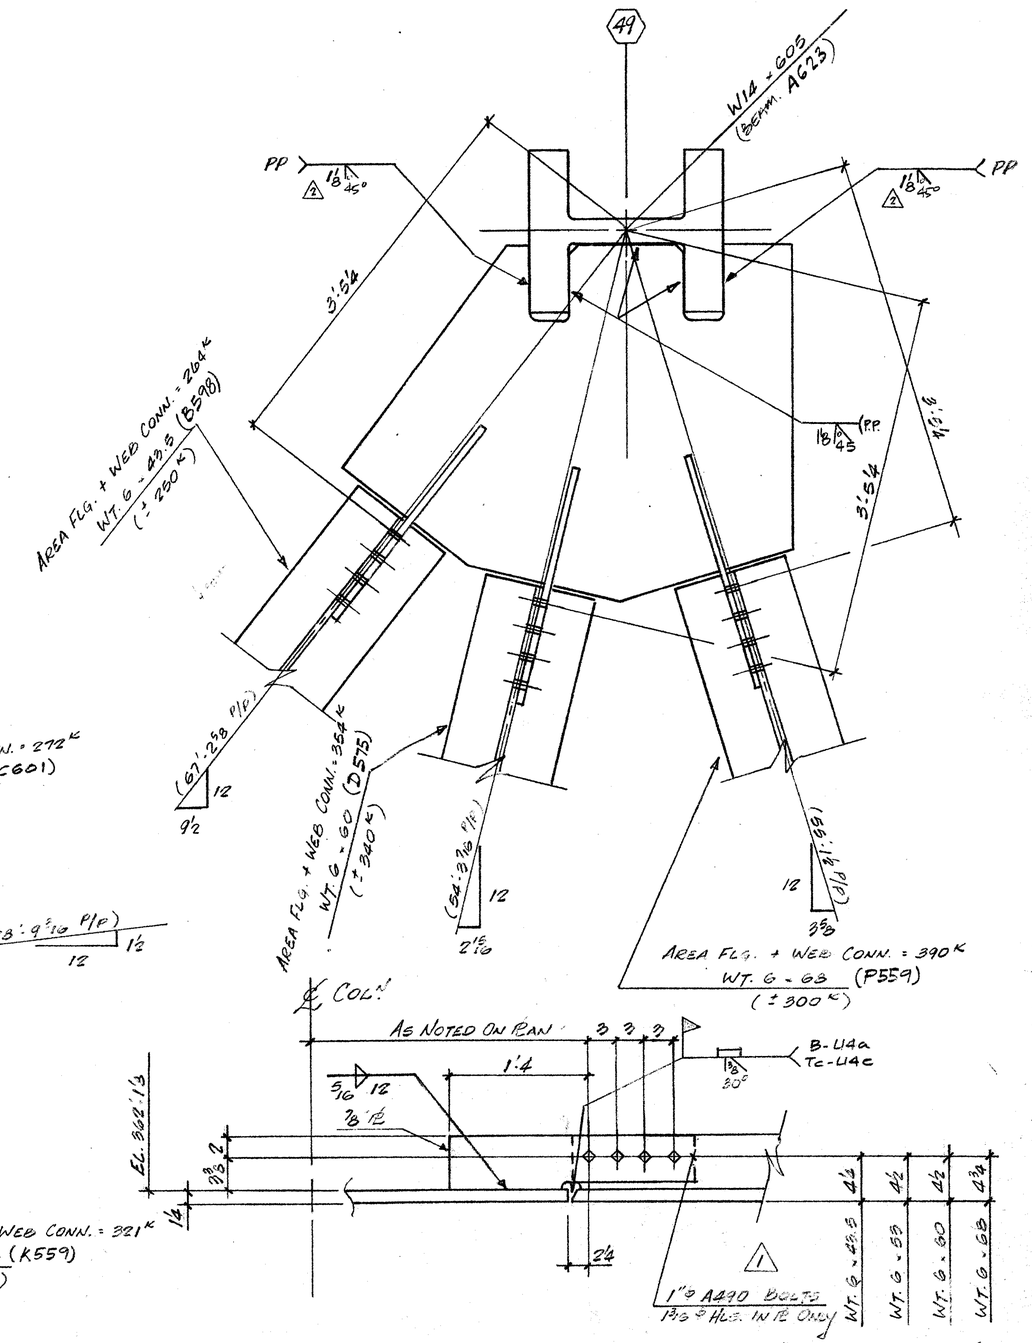

TYPICAL SECT'N THRU COL'NS

REF. DIAG. # 55A

WELD ~ E70XX

WORK THIS DWG WITH DWG # FW45

REVISED			
DATE 2-21-85	BY MH	OPEN HOLES	
DATE 3-9-85	BY BtB	PAINT	
DATE	BY	ERECTED BY	
DATE	BY	FIELD PAINT	
DATE	BY	INSPECTION	

1 2 REVD TO SUIT APPROVAL PRINTS REC'D FROM J.W.

7 WORLD TRADE CENTRE	
47 STOREY OFFICE BUILDING	
FISHMAN CONSTRUCTION	CUSTOMER
EMERY ROTH & SONS P.C.	ARCHITECT
IRWIN G. CANTOR P.C.	ENGINEER

FRANKEL STEEL LIMITED
220 ATTWELL DRIVE UNIT 1 REXDALE, ONTARIO M9W 5B2

SQUAD FR
MADE BY MH DATE CHKD. BY AS DATE APR 85
CONT. No. 82-15 SHEET 959

FW45