
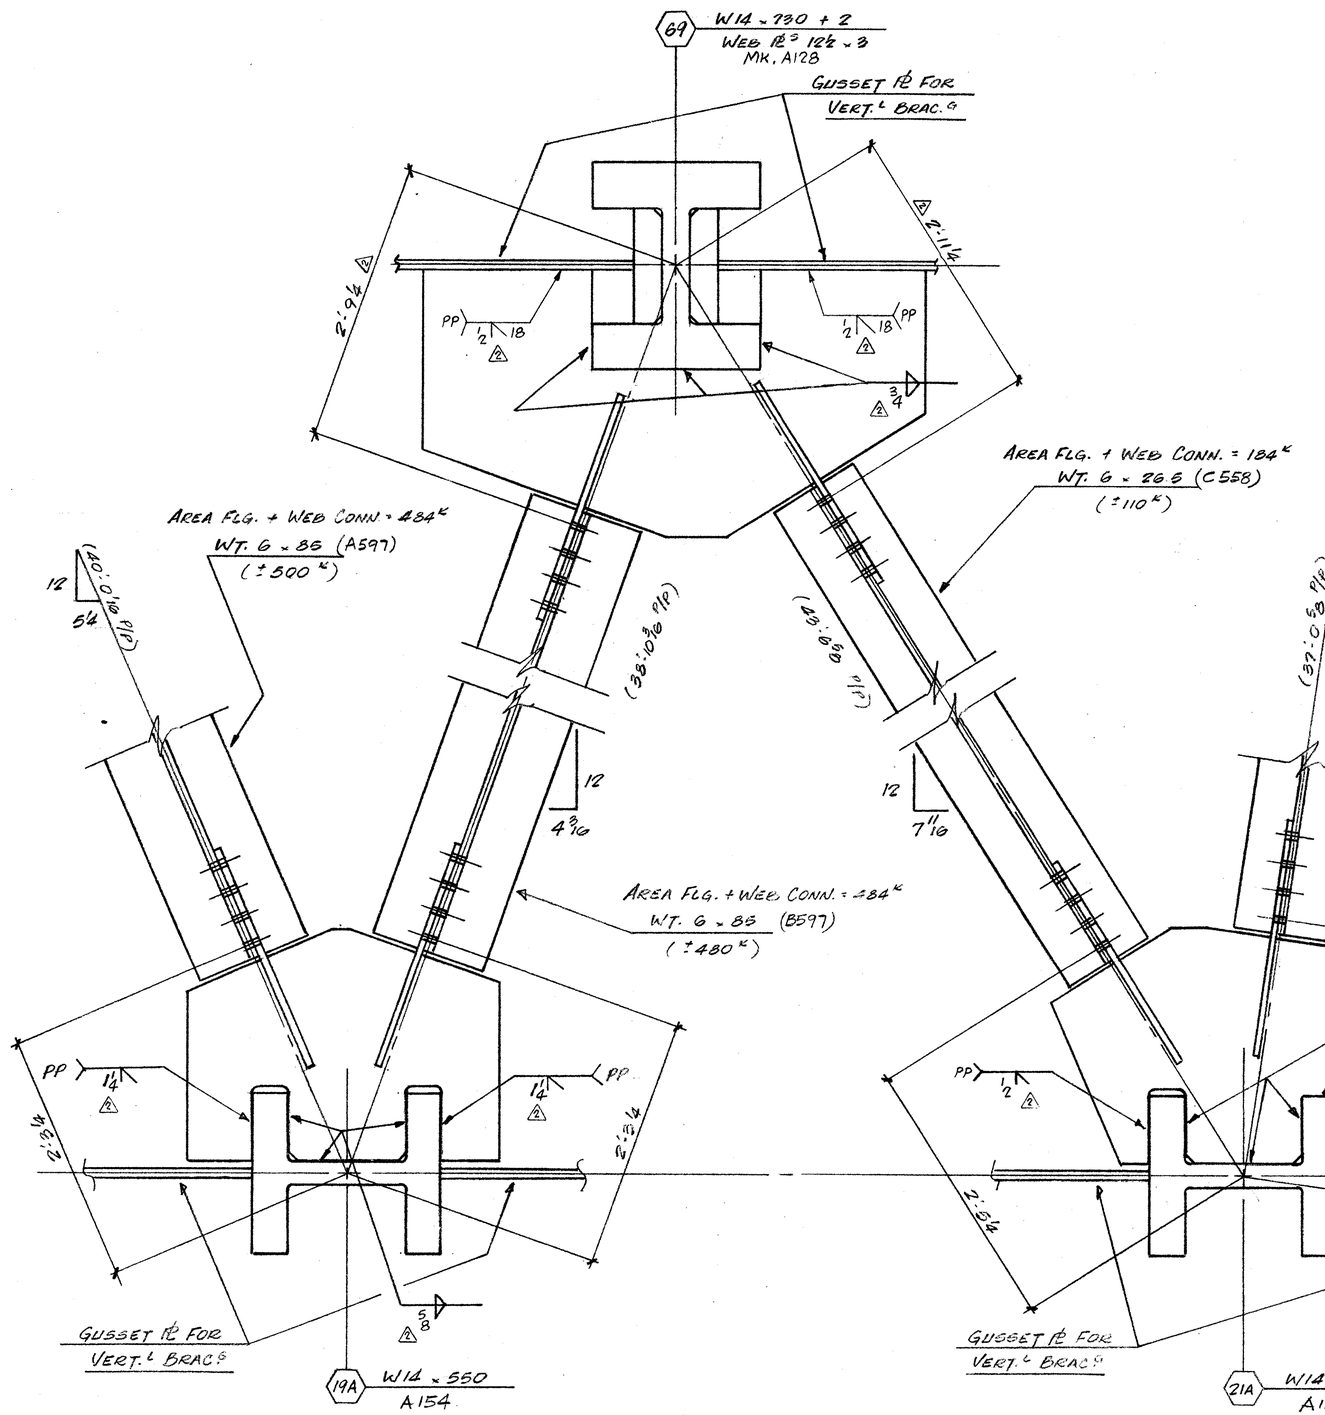



5TH FLOOR DIAPHRAM FRAMING

(SCALE : 1½ = 1'-0)

COL.NS 19A 21A & 69

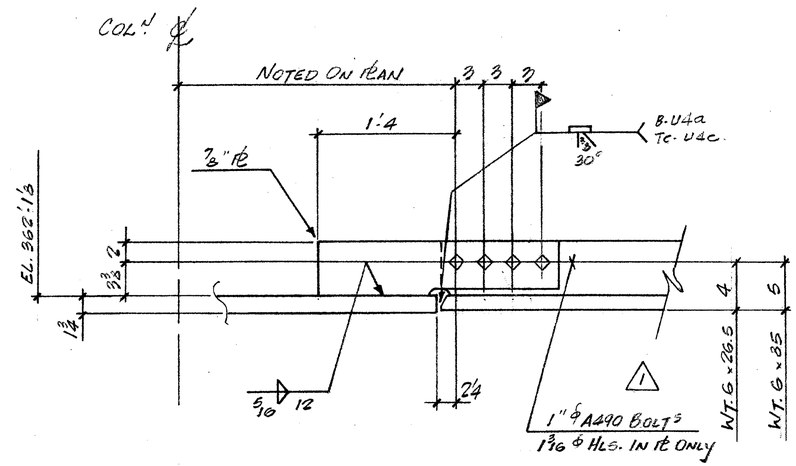

TYPICAL SECT.N THRU COL.NS 19A & 69

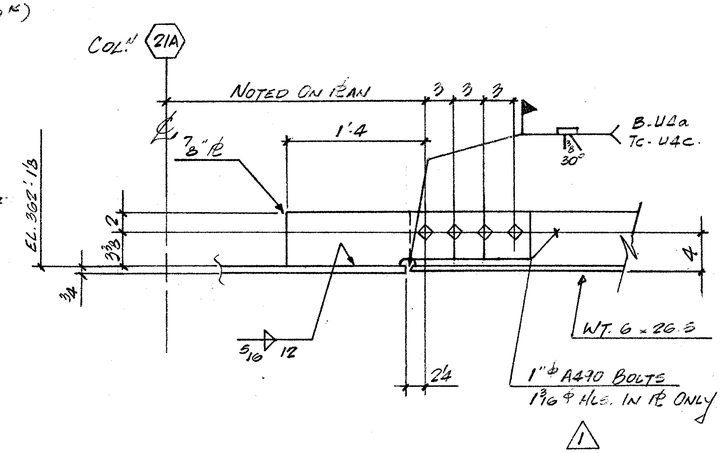

TYPICAL SECT.N THRU COL.N 21A

WELD ~ E70XX

WORK THIS DWG WITH DWG # FW43

REF. DIAG. # E5A

1 REVD TO SUIT PRINTS REC'D FROM J.W. 2

REVISED			
DATE 2/21/85	BY MH	OPEN HOLES	
DATE 3-8-85	BY BJB	PAINT	
DATE	BY	ERECTED BY	
DATE	BY	FIELD PAINT	
DATE	BY	INSPECTION	

7 WORLD TRADE CENTRE — CUSTOMER
47 STOREY OFFICE BUILDING
TISHMAN CONSTRUCTION
EMERY ROTH & SONS P.C. — ARCHITECT
IRWIN G. CANTOR P.C. — ENGINEER

FRANKEL STEEL LIMITED
220 ATTWELL DRIVE UNIT 1 REXDALE, ONTARIO M9W 5B2

SQUAD FR
MADE BY MH DATE FEB 25 CHKD. BY AS DATE APR 85
CONT. No. 84-18 SHEET 982