

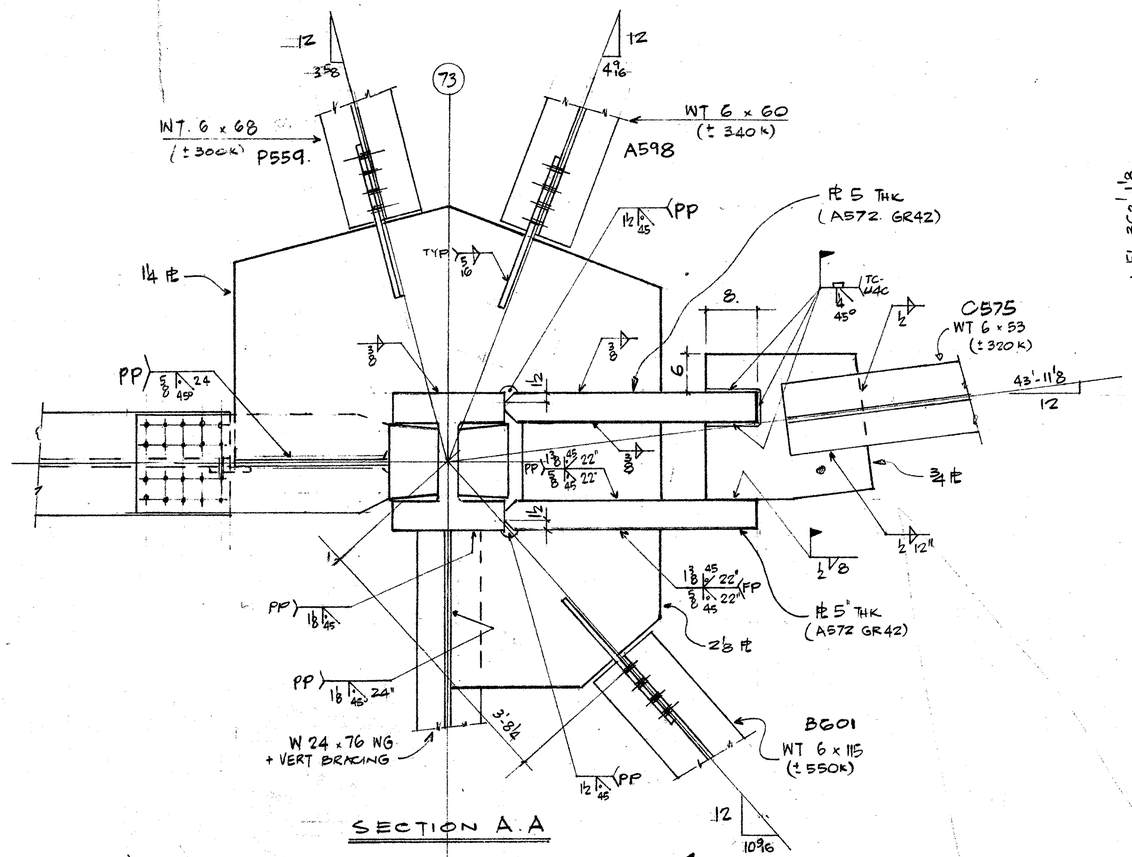


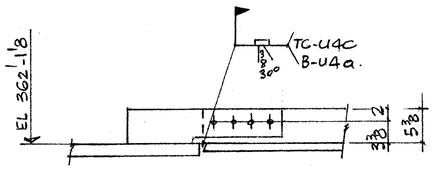

TYPICAL SECTION COL 73

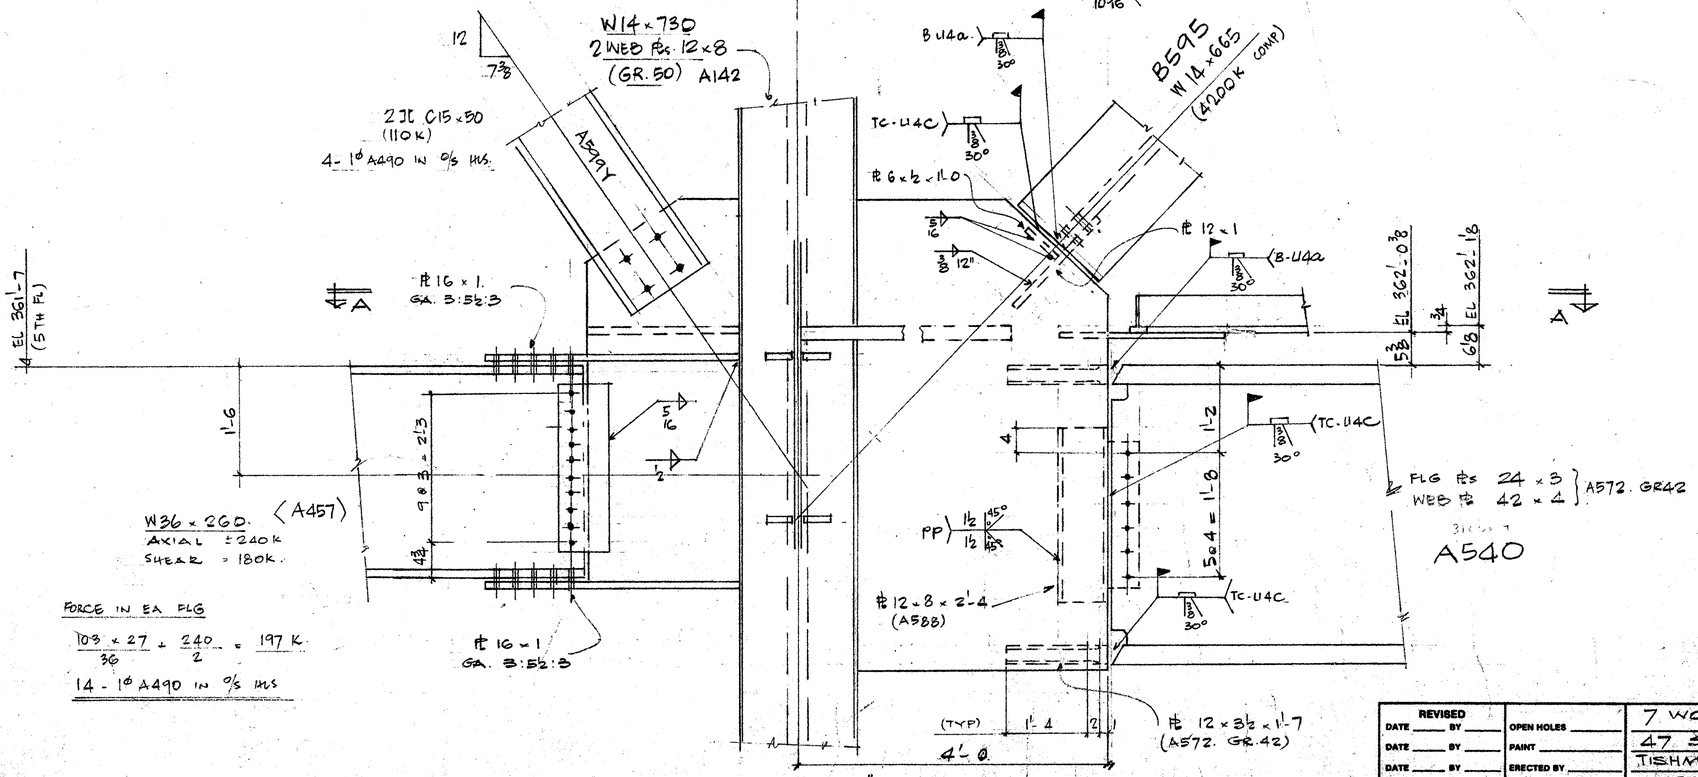

FORCE IN EA FLG

$\frac{103 \times 27}{30} + \frac{240}{2} = 197$ K.

14 - 1" A490 IN 0/S HLS

WORK THIS DWG WITH DWG # FW9

WELD – E70XX.

REF. E5. E5A. E123

REVISED			
DATE ____ BY ____	OPEN HOLES ____	7 WORLD TRADE CENTRE	FRANKEL STEEL LIMITED
DATE ____ BY ____	PAINT ____	47 STOREY OFFICE BLDG	220 ATTWELL DRIVE UNIT 1 REXDALE, ONTARIO M9W 5B2
DATE ____ BY ____	ERECTED BY ____	TISHMAN CONSTRUCTION CUSTOMER	SQUAD FR.
DATE ____ BY ____	FIELD PAINT ____	EMERY ROTH & SONS P.C. ARCHITECT	MADE BY AS DATE Feb 85 CHKD. BY AS DATE Apr 85
DATE ____ BY ____	MISCELLANEOUS ____	IRWIN G. CANTOR P.C. ENGINEER	CONT. No. 84-15 SHEET 963