
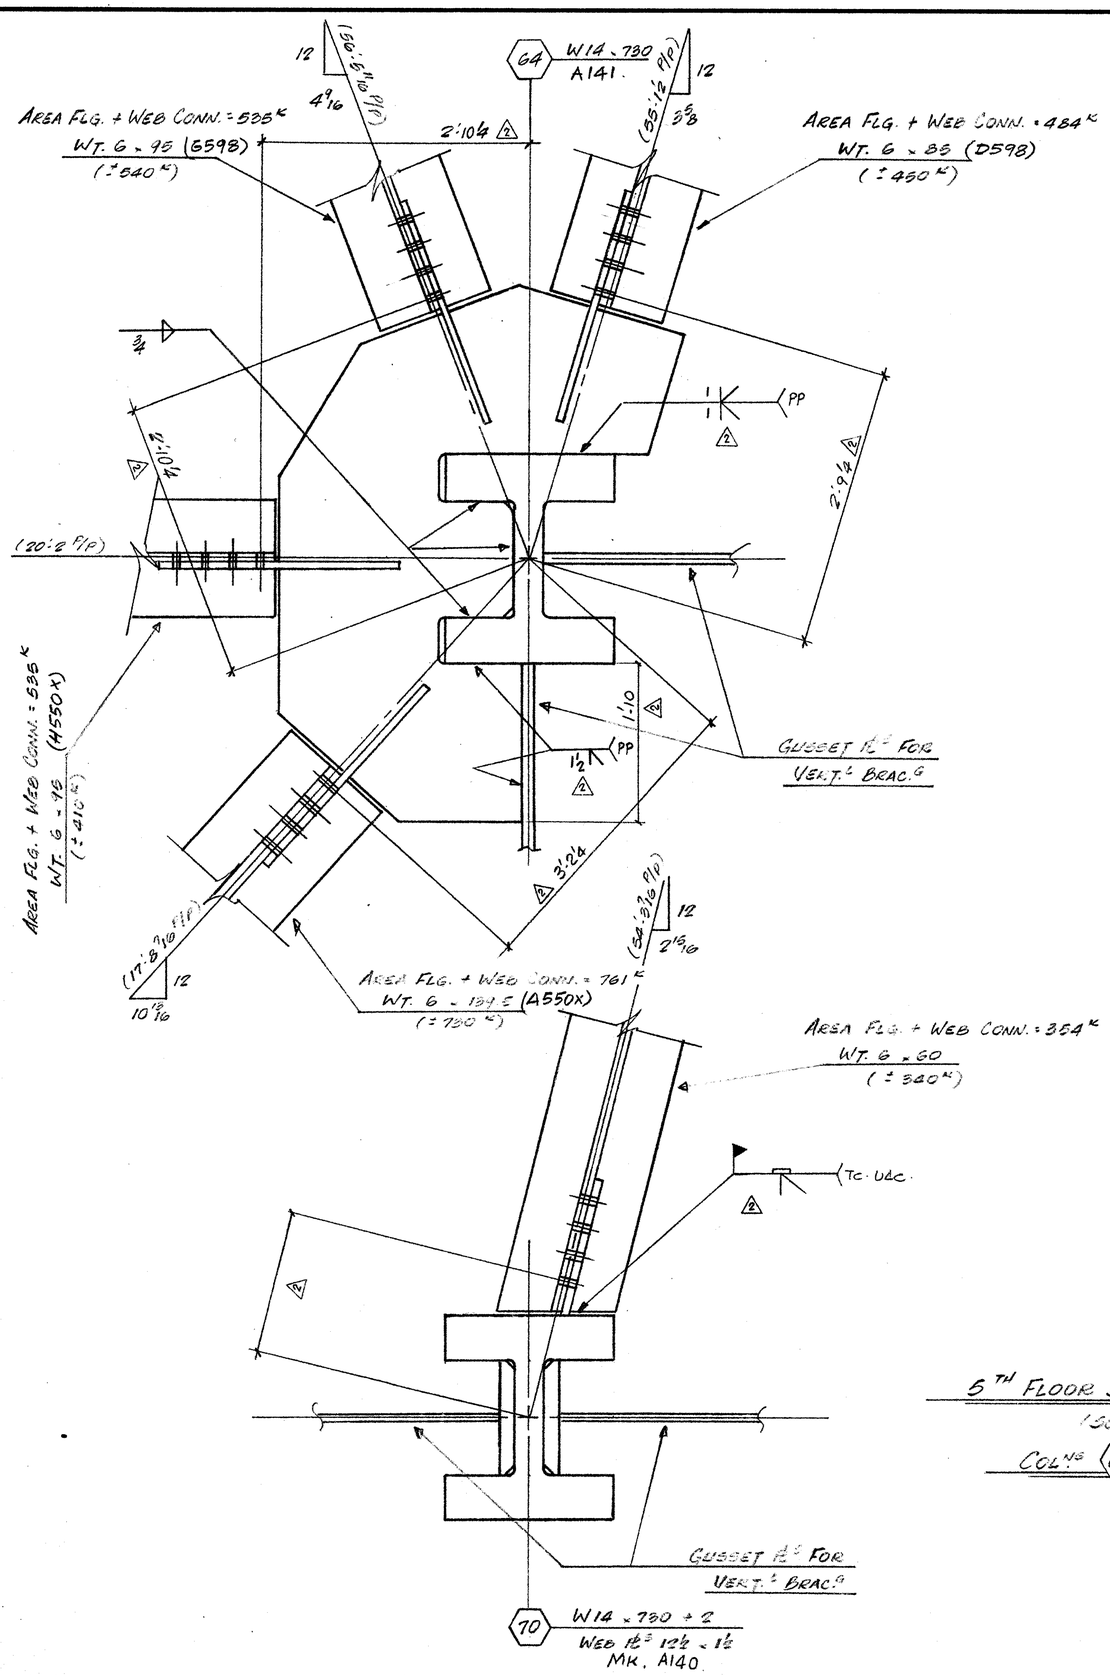


5TH FLOOR DIAPHRAM FRAMING

(SCALE : 1/2" = 1'-0)

COL'NS (64) (67) & (70)

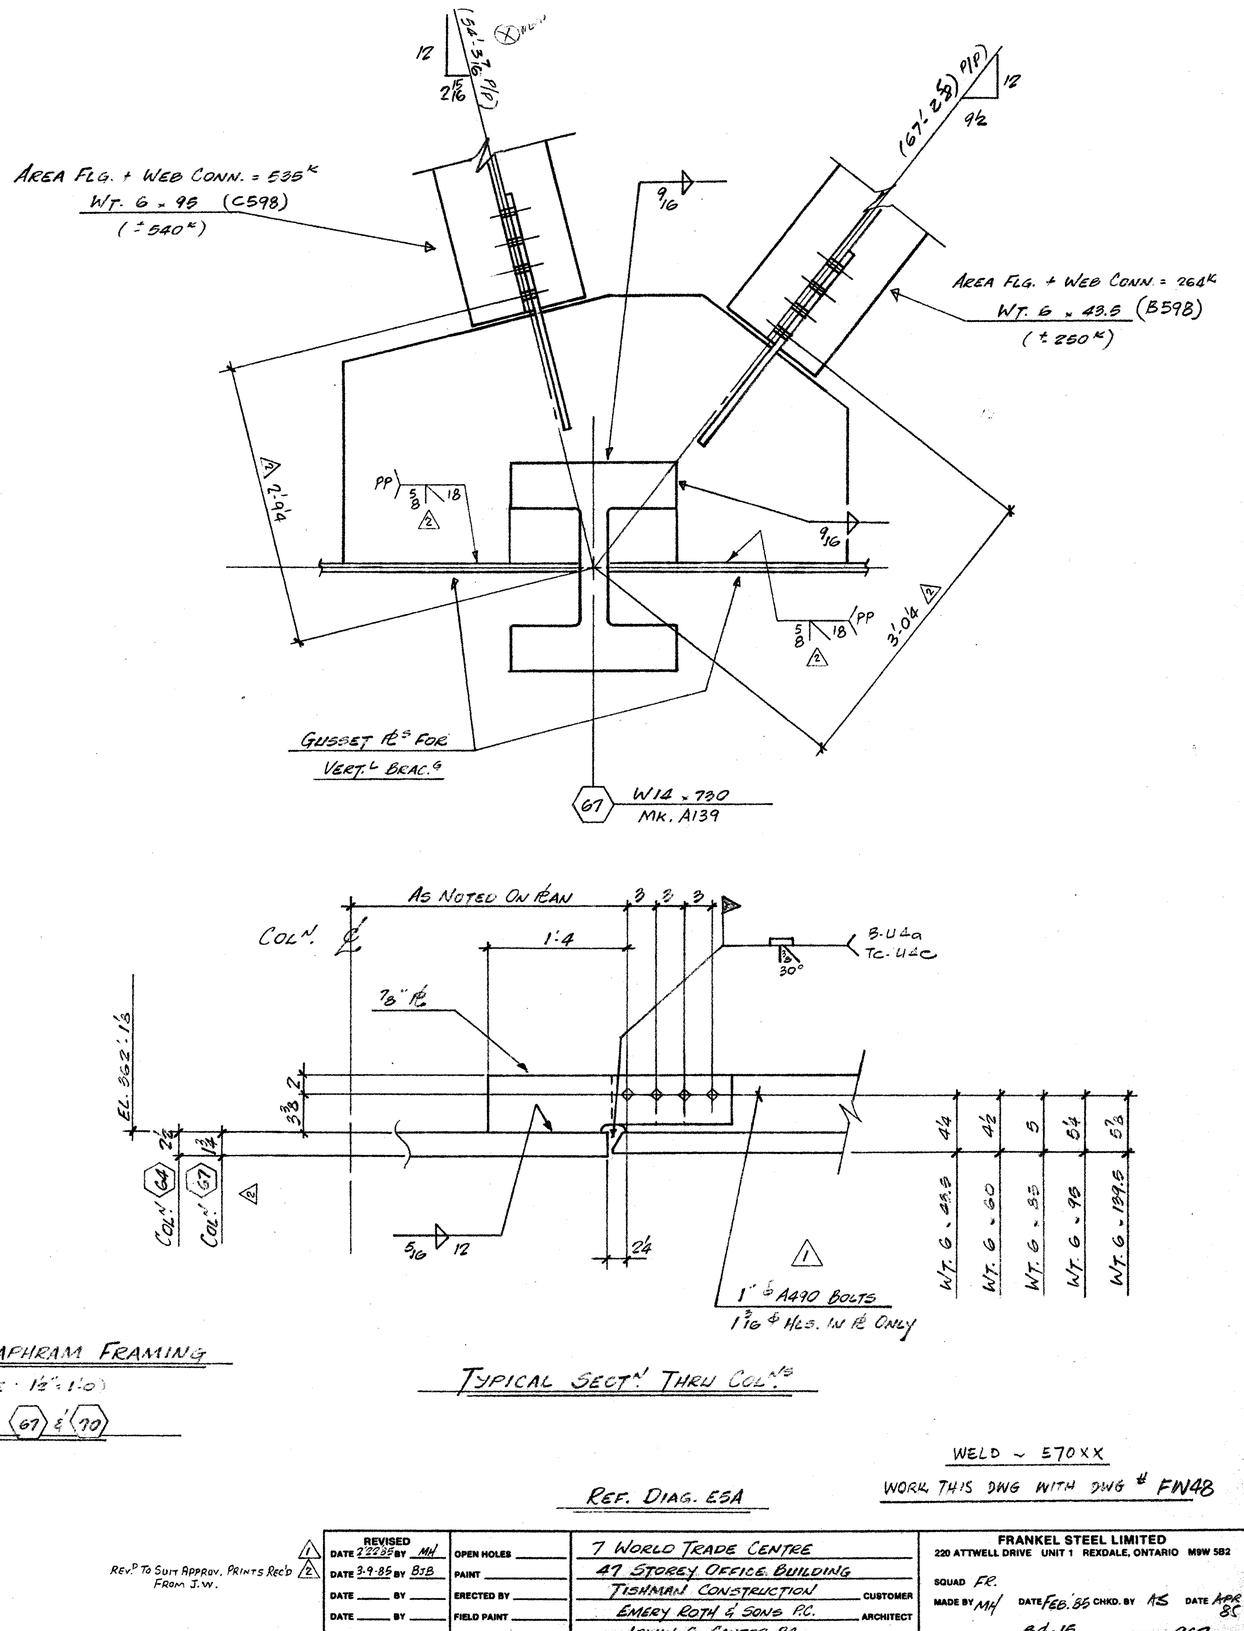

TYPICAL SECT'N THRU COL'NS

WELD ~ E70XX

WORK THIS DWG WITH DWG # FW48

REF. DIAG. E5A

REVISED					
1	DATE 2 22 85	BY MH	OPEN HOLES	7 WORLD TRADE CENTRE	FRANKEL STEEL LIMITED
2	DATE 3-9-85	BY BJB	PAINT	47 STOREY OFFICE BUILDING	220 ATTWELL DRIVE UNIT 1 REXDALE, ONTARIO M9W 5B2
	DATE	BY	ERECTED BY	TISHMAN CONSTRUCTION — CUSTOMER	SQUAD FR.
	DATE	BY	FIELD PAINT	EMERY ROTH & SONS P.C. — ARCHITECT	MADE BY MH DATE FEB. 85 CHKD. BY AS DATE APR 85
	DATE	BY	INSPECTION	IRWIN G. CANTOR P.C. — ENGINEER	CONT. No. 84-15 SHEET 967

REV'D TO SUIT APPROV. PRINTS REC'D FROM J.W.

FW48