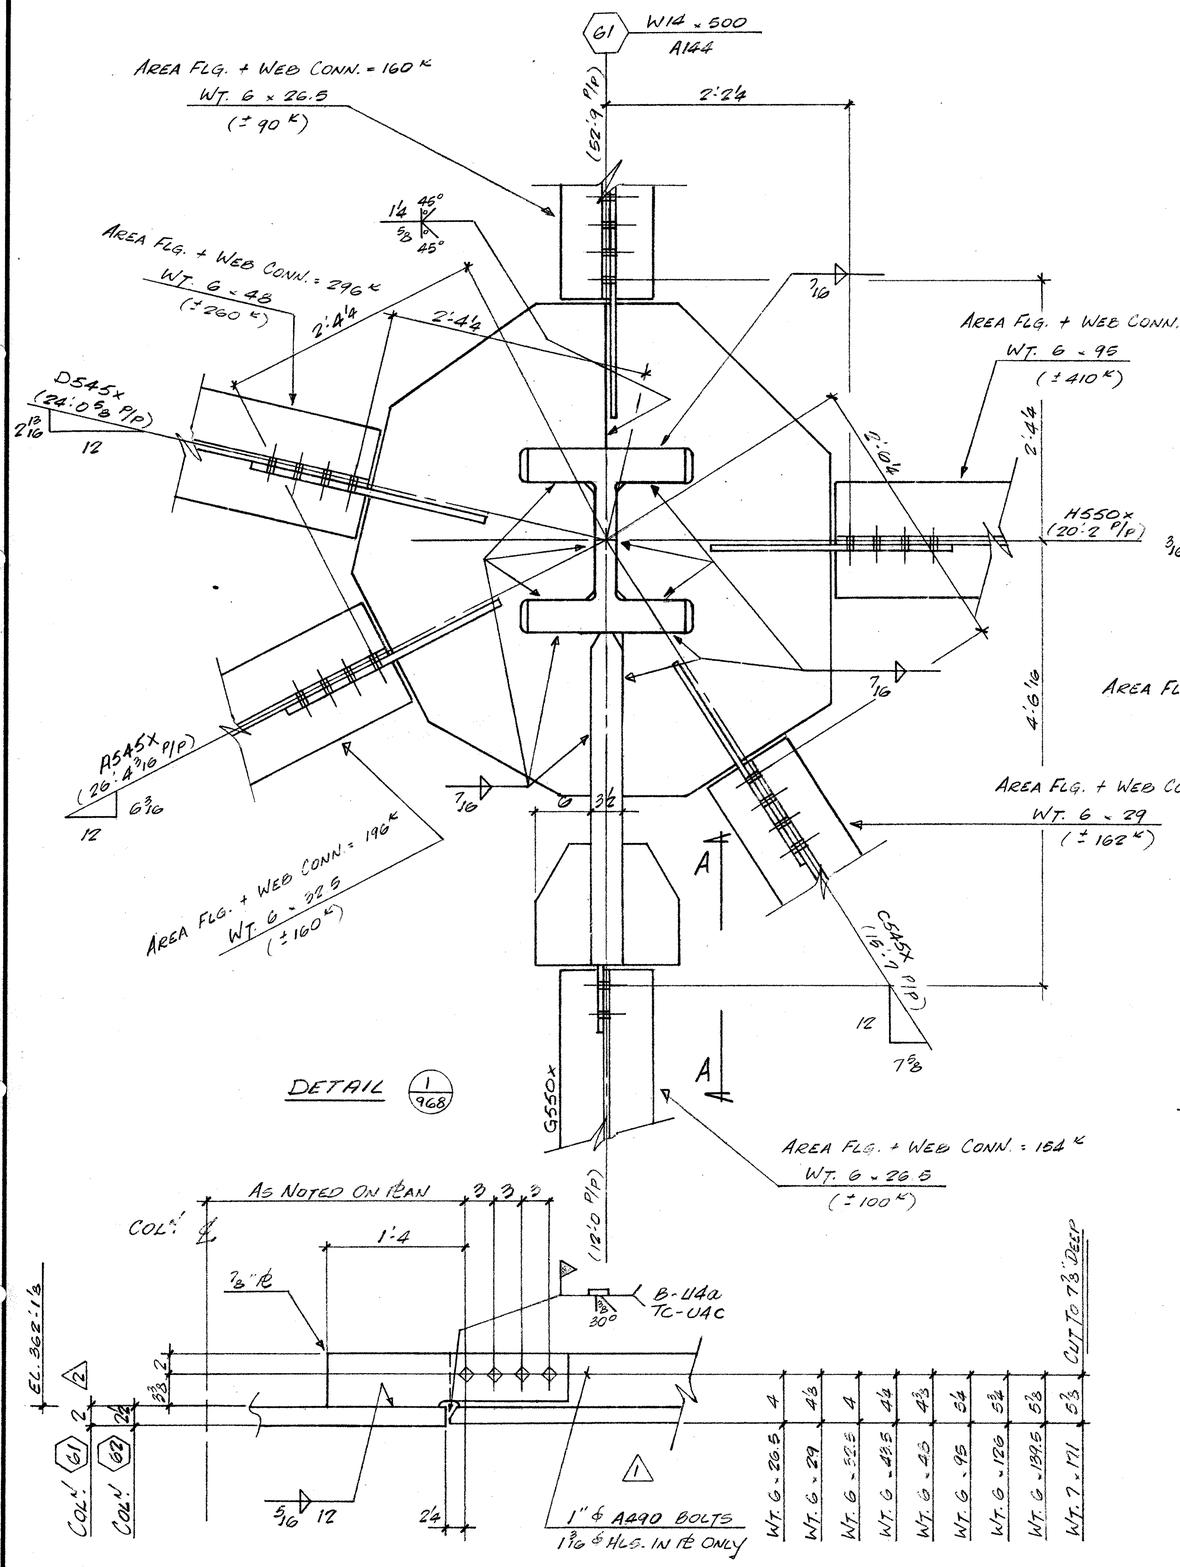


REVISED			
1 DATE 22/2/85 BY MH	OPEN HOLES	7 WORLD TRADE CENTRE	FRANKEL STEEL LIMITED
2 DATE 21/3/85 BY MH	PAINT	47 STOREY OFFICE BUILDING	220 ATTWELL DRIVE UNIT 1 REXDALE, ONTARIO M9W 5B2
DATE ___ BY ___	ERECTED BY	TISHMAN CONSTRUCTION — CUSTOMER	SQUAD FR
DATE ___ BY ___	FIELD PAINT	EMERY ROTH & SONS P.C. — ARCHITECT	MADE BY MH DATE FEB'85 CHKD. BY D.I. DATE MARCH 85
DATE ___ BY ___	INSPECTION	IRWIN G. CANTOR P.E. — ENGINEER	CONT. No. 84-15 SHEET 968