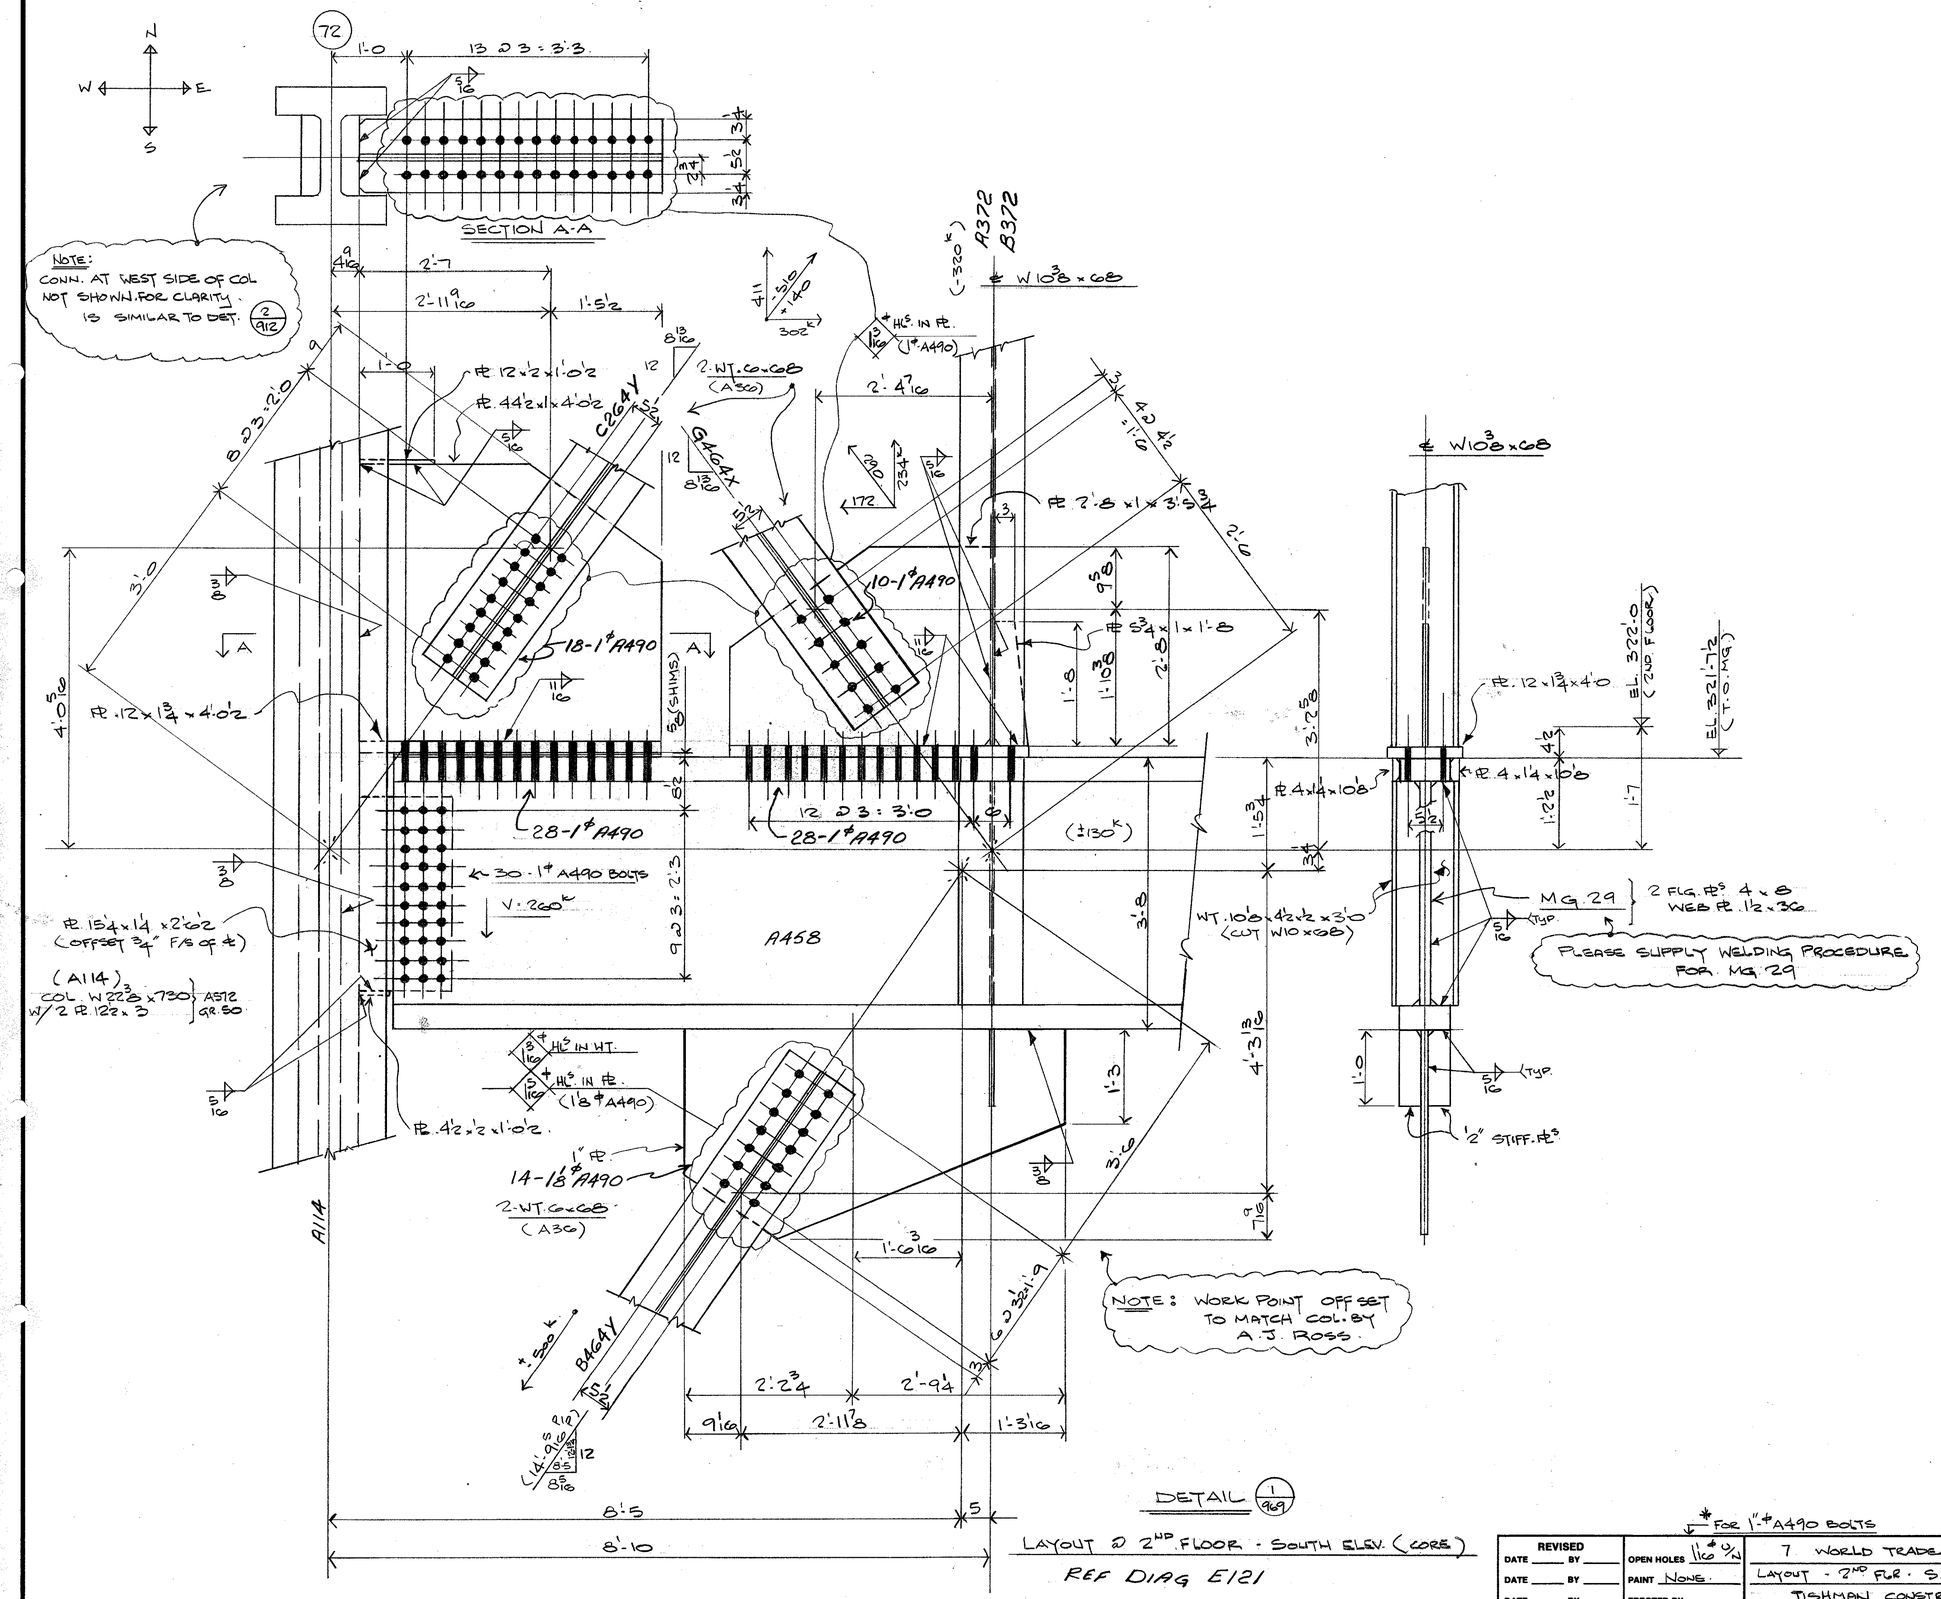



W10×68 POSTS - A572 GR.50
CONN. MAT'L. G40.21(44W)
WELD - E70XX SERIES ELECTRODES

* FOR 1"ϕA490 BOLTS

| REVISED | | |
|---|---|---|
| DATE ____ | BY ____ | OPEN HOLES 11/16 ϕ S/N |
| DATE ____ | BY ____ | PAINT NONE |
| DATE ____ | BY ____ | ERECTED BY |
| DATE ____ | BY ____ | FIELD PAINT |
| DATE FEB/85 | BY K.B.N. | INSPECTION |

⚠ REVISED TO SUIT (MX24) ENGINEERS INSTRUCTIONS

7 WORLD TRADE CENTER
LAYOUT - 2ND FLR. S.ELEV. (CORE)
TISHMAN CONSTRUCTION — CUSTOMER
EMERY ROTH & SONS P.C. — ARCHITECT
IRWIN G. CANTOR P.C. — ENGINEER

**FRANKEL STEEL LIMITED**
220 ATTWELL DRIVE UNIT 1 REXDALE, ONTARIO M9W 5B2

SQUAD F.R.
MADE BY K.B.N. DATE FEB/85 CHKD. BY D1 DATE FEB 85
CONT. No. 84-15 SHEET 969