

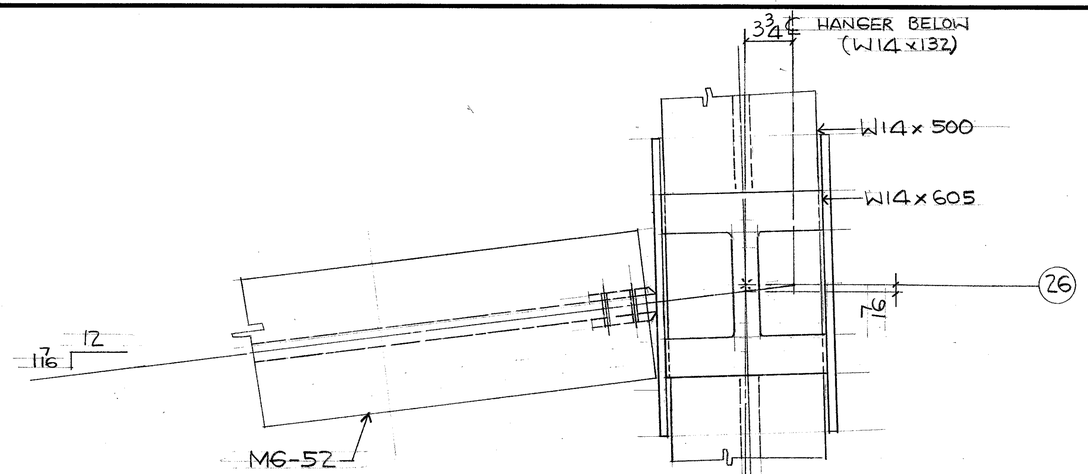


SECT. A-A

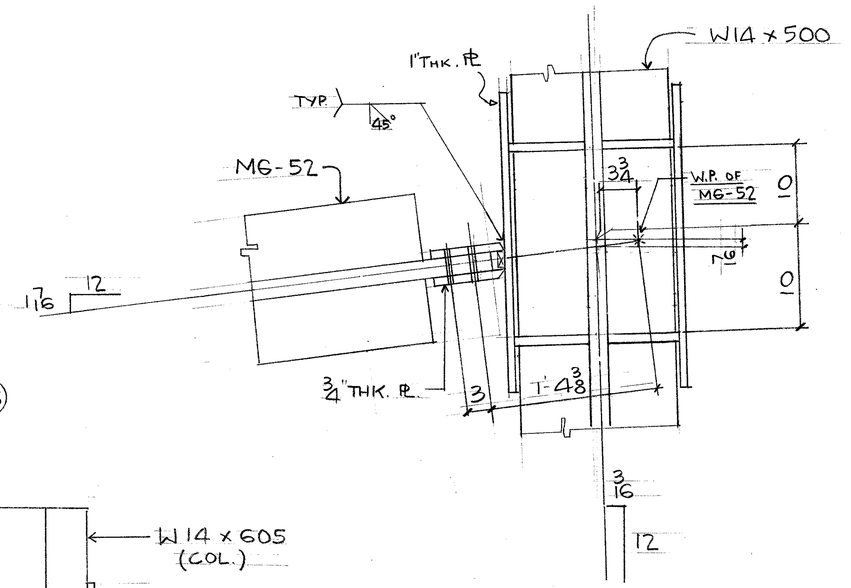

SECT. C-C

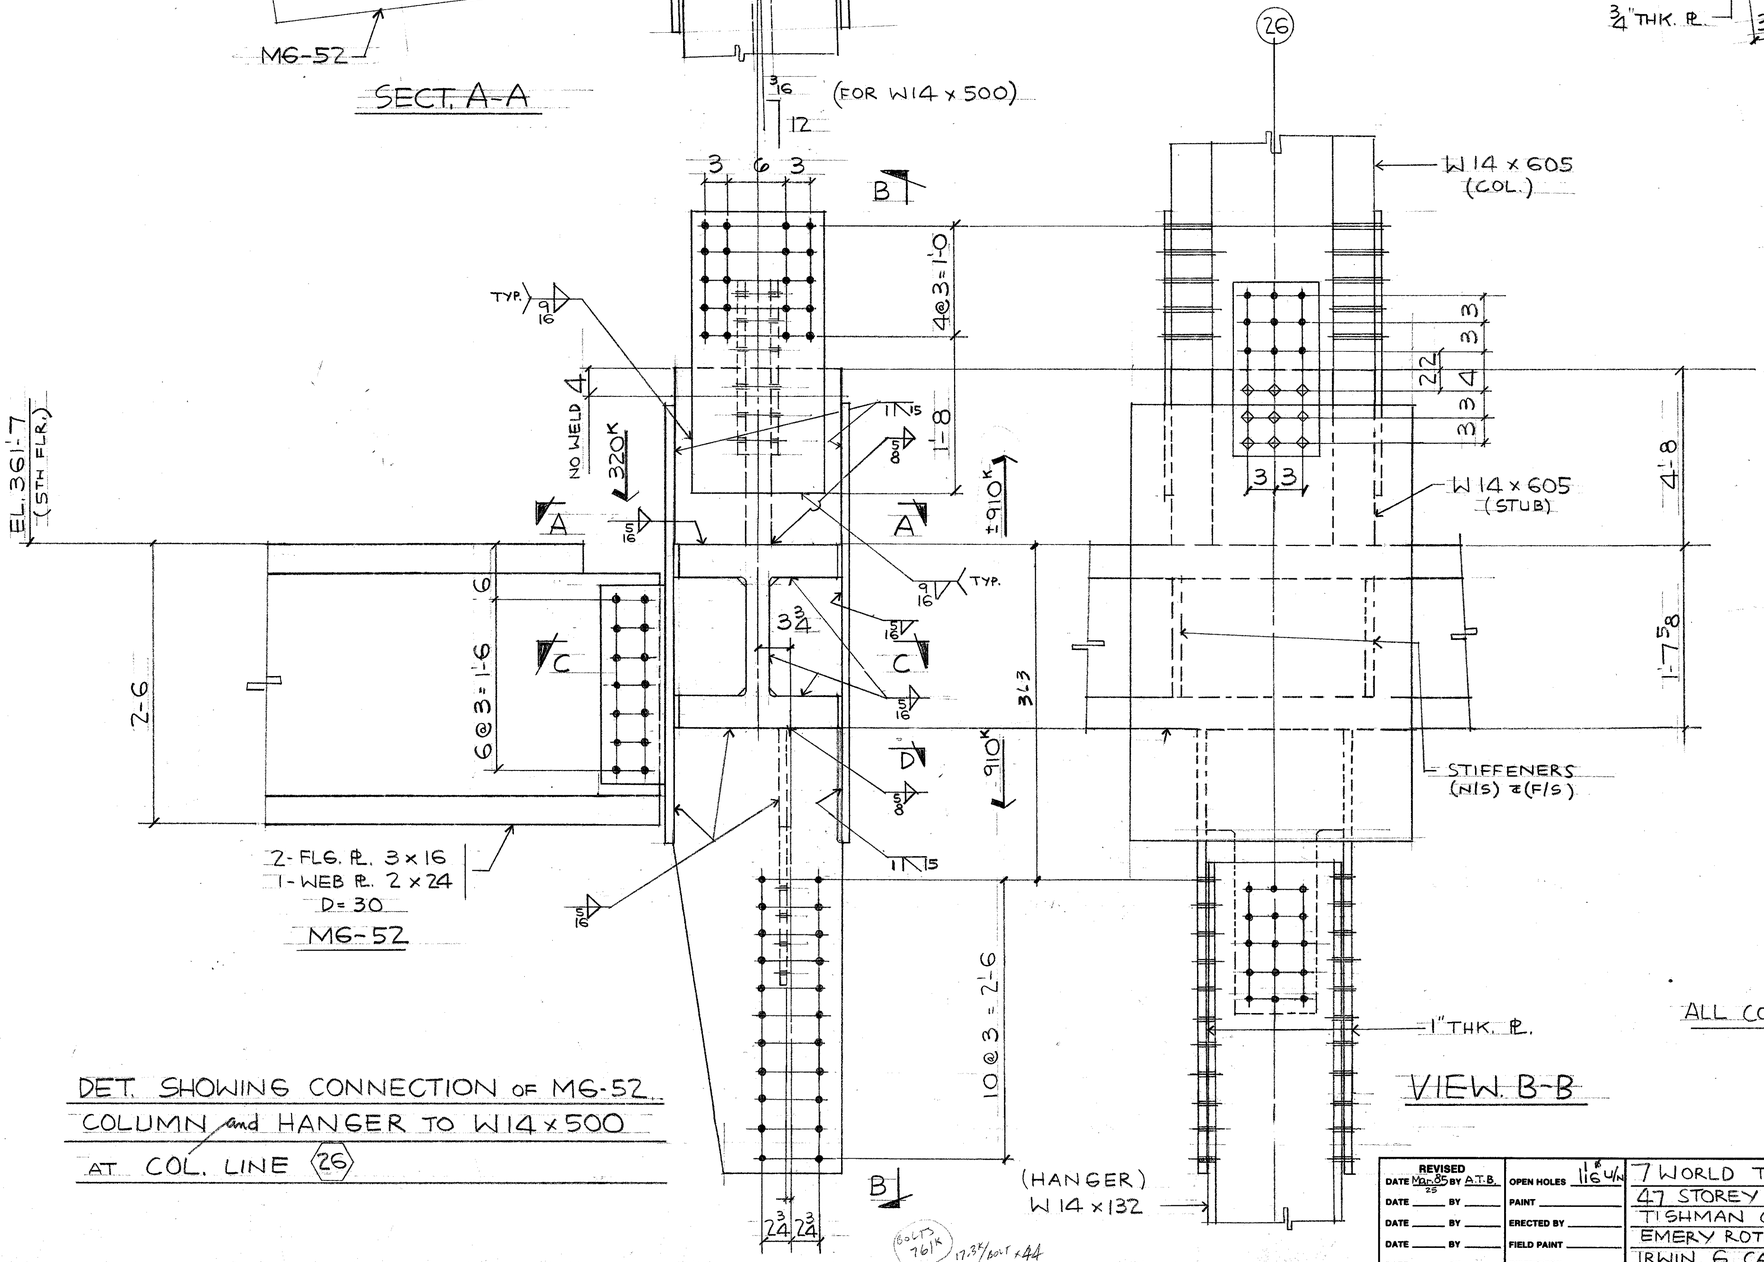

VIEW B-B

SECT. D-D

ALL CONN. USE 1"ϕ A490 BOLTS

DET. SHOWING CONNECTION OF MG-52 COLUMN and HANGER TO W14x500 AT COL. LINE (26)

REVISED			
DATE Mar 25/85	BY A.T.B.	OPEN HOLES	1 6 1/16 4/N
DATE	BY	PAINT	
DATE	BY	ERECTED BY	
DATE	BY	FIELD PAINT	
DATE	BY	INSPECTION	

7 WORLD TRADE CENTER
47 STOREY OFFICE BLDG.
TISHMAN CONSTRUCTION CUSTOMER
EMERY ROTH & SONS P.C. ARCHITECT
IRWIN G. CANTOR P.C. ENGINEER

FRANKEL STEEL LIMITED
220 ATTWELL DRIVE UNIT 1 REXDALE, ONTARIO M9W 5B2

SQUAD FR.
MADE BY ATB DATE FEB.85 CHKD. BY JDF DATE MAR85
CONT. No. 84-15 SHEET 972