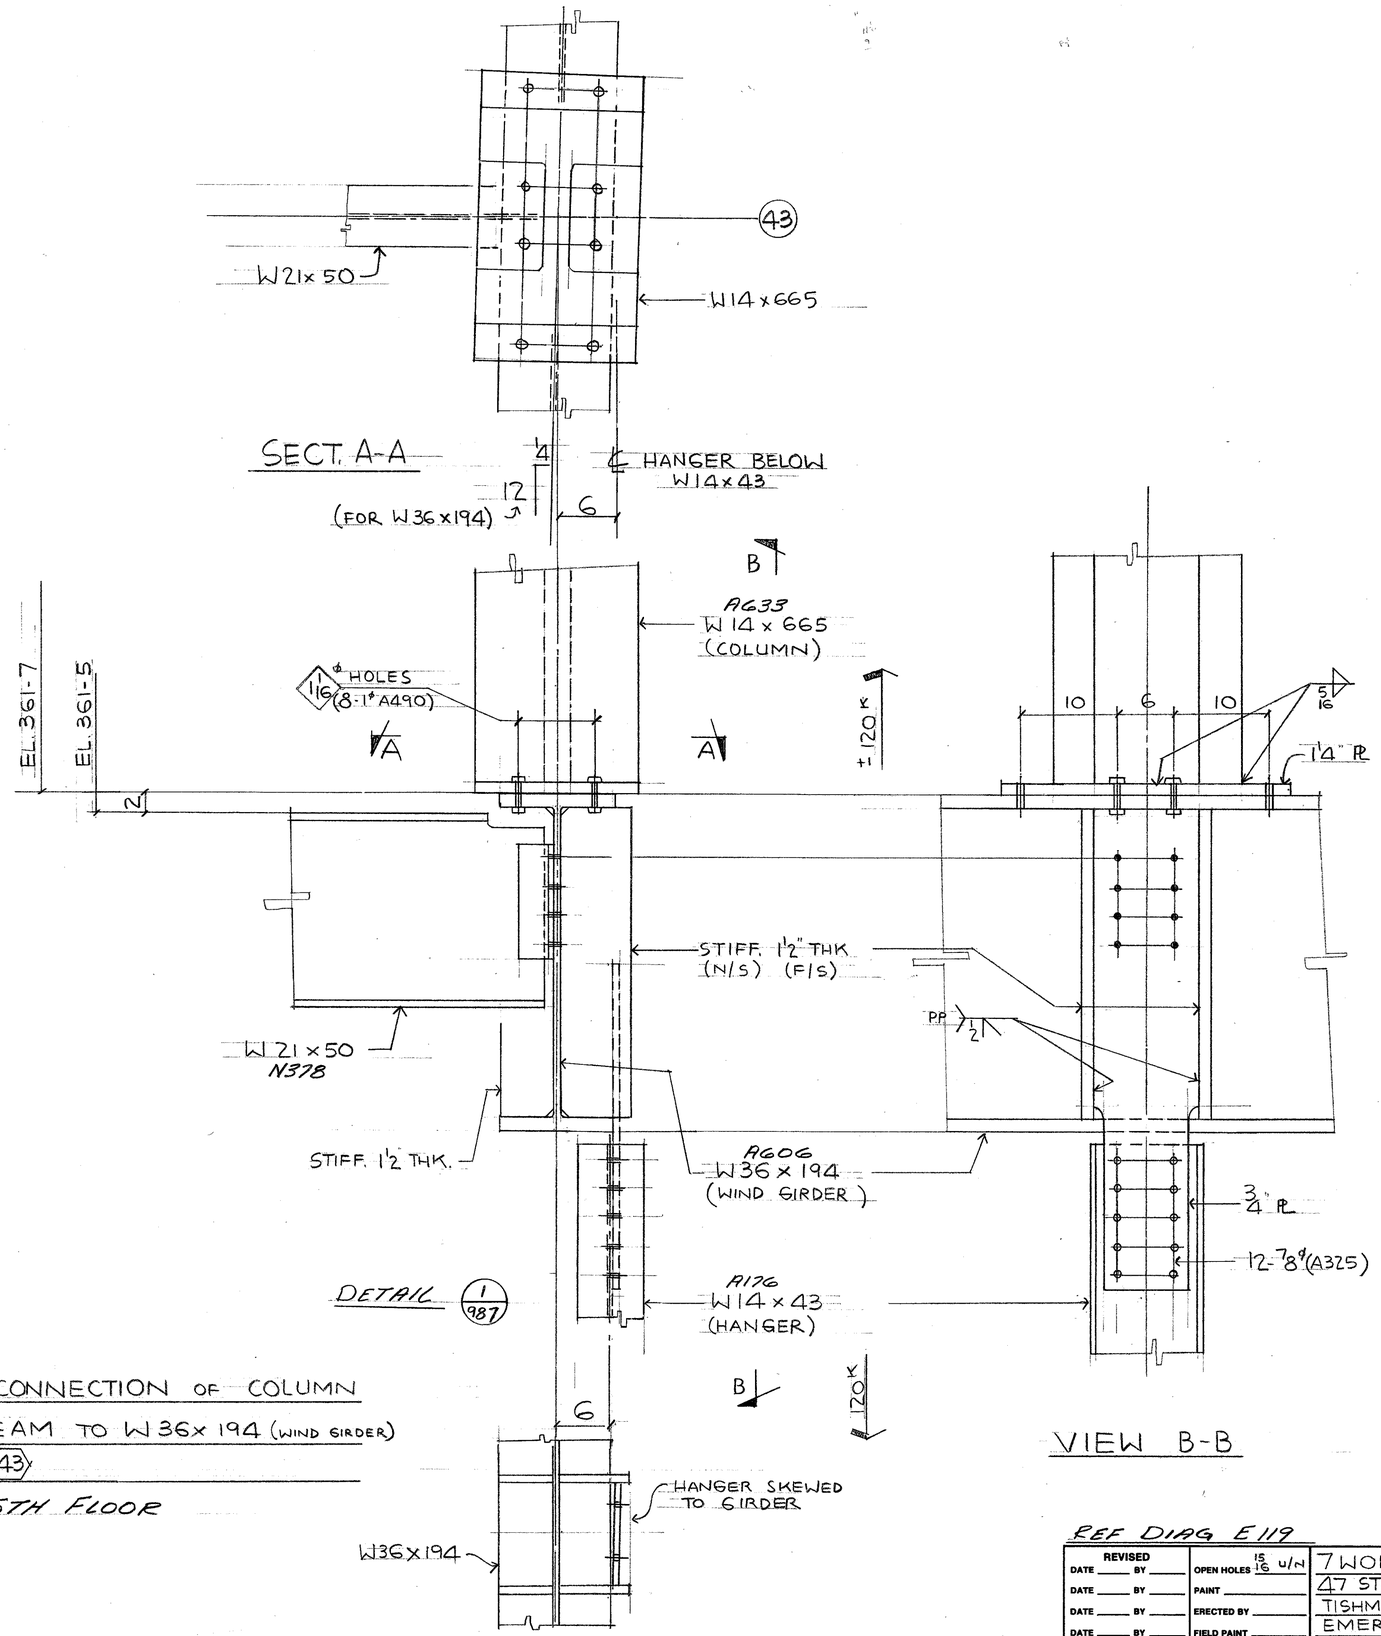


DET. SHOWING CONNECTION OF COLUMN HANGER AND BEAM TO W36x194 (WIND GIRDER) AT COL. LINE 43

LAYOUT @ 5TH FLOOR

VIEW B-B

REF DIAG E119

REVISED		OPEN HOLES 15/16 U/N	7 WORLD TRADE CENTER	FRANKEL STEEL LIMITED
DATE ____ BY ____		PAINT ____	47 STOREY OFFICE BLDG.	220 ATTWELL DRIVE UNIT 1 REXDALE, ONTARIO M9W 5B2
DATE ____ BY ____		ERECTED BY ____	TISHMAN CONSTRUCTION CUSTOMER	SQUAD FR.
DATE ____ BY ____		FIELD PAINT ____	EMERY ROTH & SONS P.C. ARCHITECT	MADE BY A.T.B. DATE Mar.85 CHKD. BY J.D.P. DATE Mar85
DATE ____ BY ____		INSPECTION ____	IRWIN G. CANTOR P.C. ENGINEER	CONT. No. 84-15 SHEET 987
DATE ____ BY ____				