
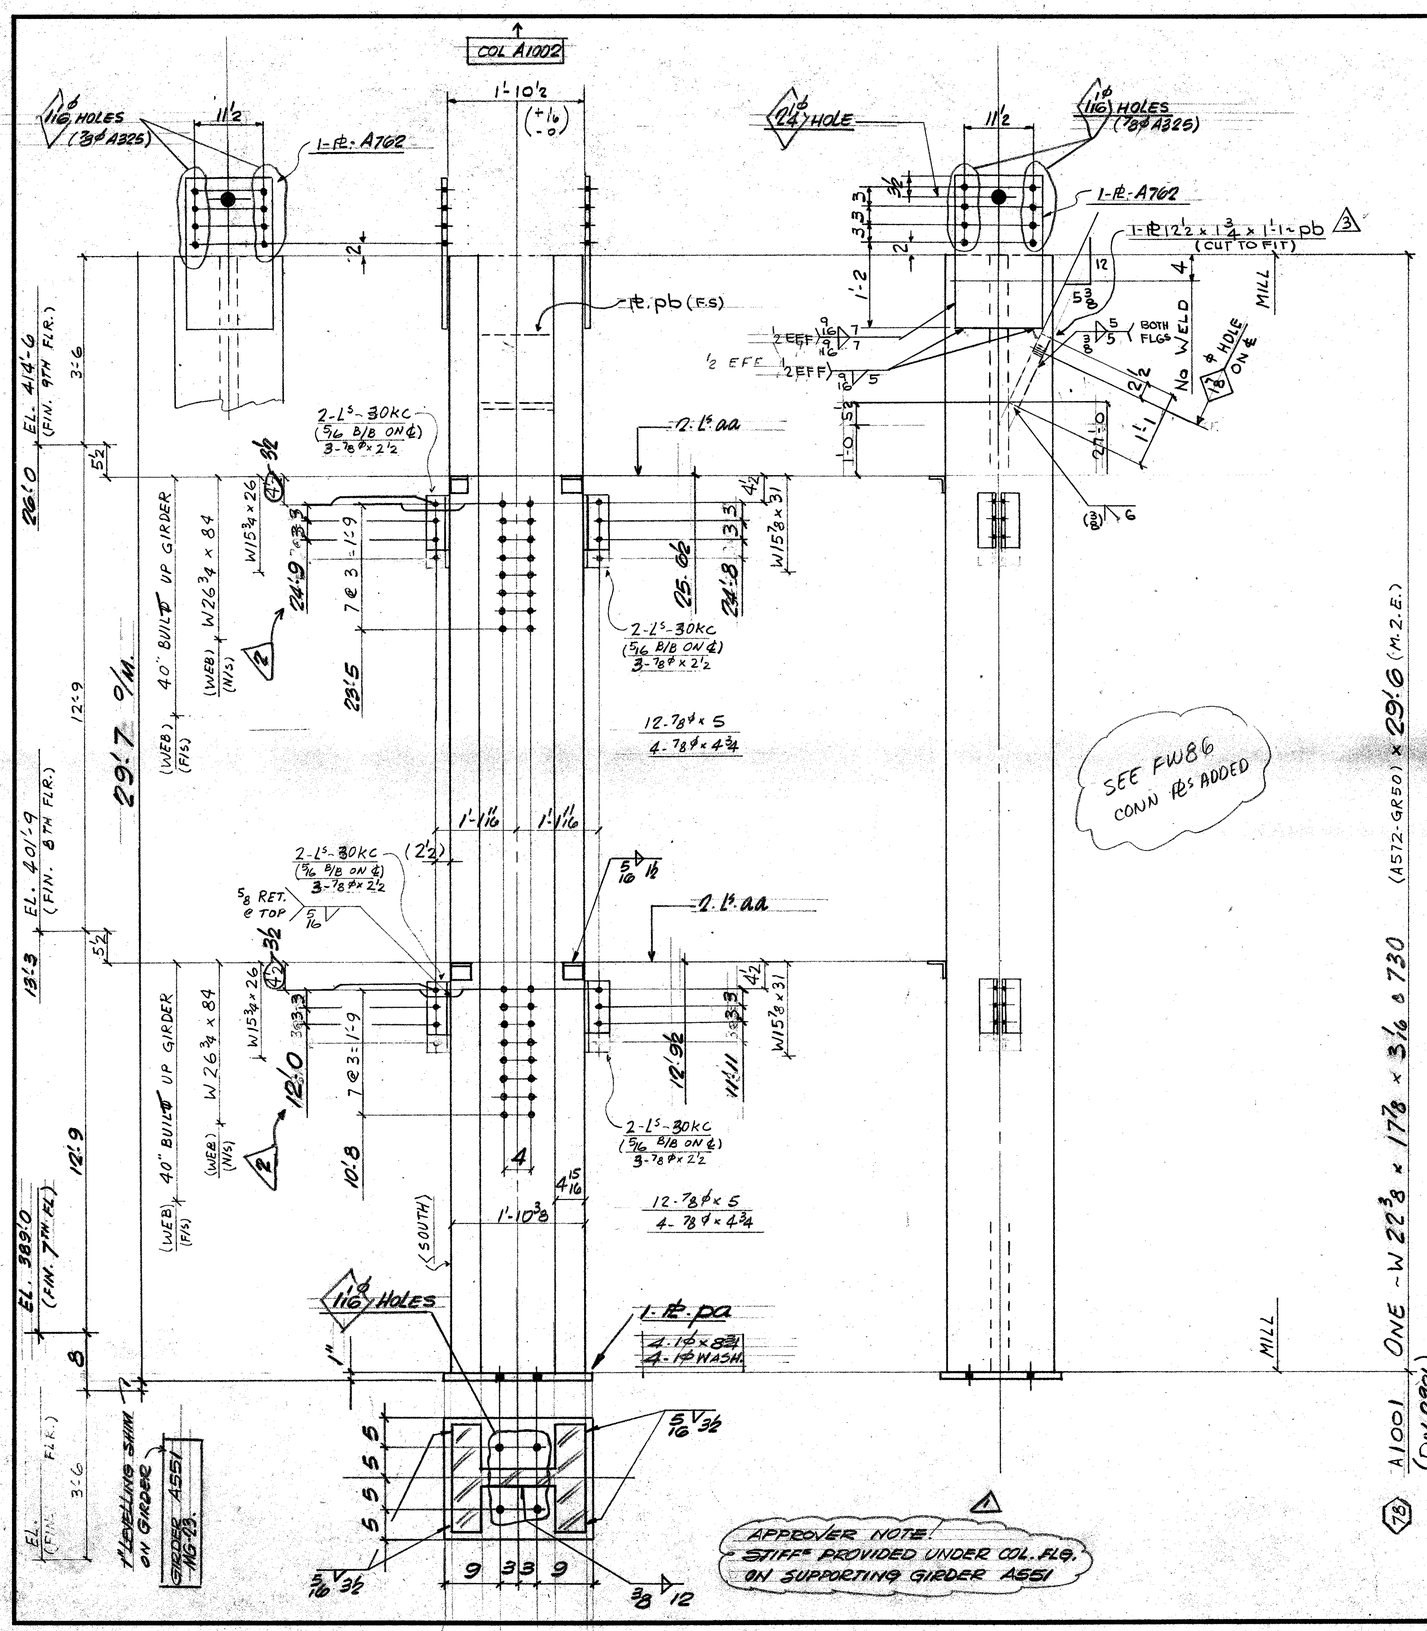


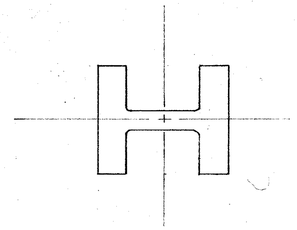

FIELD BOLTS

12 - 7/8¢ x 2 1/2 A325
8 - 7/8¢ x 4 3/4
24 - 7/8¢ x 5

4 - 1¢ x 8 3/4 (A490)
4 - 1¢ WASHERS (A325)

E-A

DIM'S SHOWN IN BRACKETS ARE BASED ON ACCURATE COL SIZES.

SHOP SCRIBE VISIBLE C/L ON BOTH FLGS & B/S WEB TOP & BOTT.

MAT'L G40.21-W44 U/N
E70 SERIES ELECTRODES
REF. DWG.S E117AE8/9

BILL OF MATERIAL

LINE	CCOSDTE	COMMX SHIP DIVN.	PIECE MARKS MAIN MAT'L.	PIECE MARKS DETAIL MAT'L.	NO. OF PIECES	MATERIAL DESCRIPTION PL	WIDTH Inch	WIDTH 16th	X PLATE ONLY	THK. In.	THK. 16th	GRADE CODE	DSDR	FINISHED LENGTH Feet	FINISHED LENGTH In.	FINISHED LENGTH 16th	PAGE	LINE	REMARKS
01				FOO.1															
02																			
03				20KC	8	L	4		x 3 x 3/8			44W		0	8	8			
04				AA	4	L	3		x 3 x 3/8					0	3	0			
05																			
06				A762	2	PL	14	8	x		010	44W		2	1	0			
07				PA	1	PL	20	0	x		10			2	0	0			
08				PB	1	L	12	8	x		112			1	1	0			
09					1	IF	5	16							8	0			
10					1	IF	3	16							4	0			
11																			
12																			
13																			
14																			
15																			
16																			
17	0901	A1001			1	W14	730					A572GR50	29	6	0	16	66		M.2.E
18																			
19																			
20																			
21																			
22																			
23																			
24																			
25																			
26			TOTAL		19 20				TOTAL					45	46				1-OF-1

01																			
02																			
26			TOTAL						TOTAL										

MAY 10/85 R
Apr 30/85

R E V.	1 DATE APR. 18/85 BY GP	SPEC. AS NOTED	**FRANKEL STEEL LIMITED**
	2 DATE APR 25/85 BY GP	HOLES 15/16¢ U/N	220 ATTWELL DRIVE, UNIT 1, REXDALE, ONTARIO M9W 5B2
	3 DATE MAY 7/85 BY GC	FINISH	

MADE 27	HWM	DATE MARCH /85	SQUAD FR	PROJECT: 7 WORLD TRADE CENTER	CONTRACT 84-152	DWG.No. 1001
CHK'D. 28	GP	DATE APR/85		DETAIL: COL. ——— NO. 78 5TH TIER		