
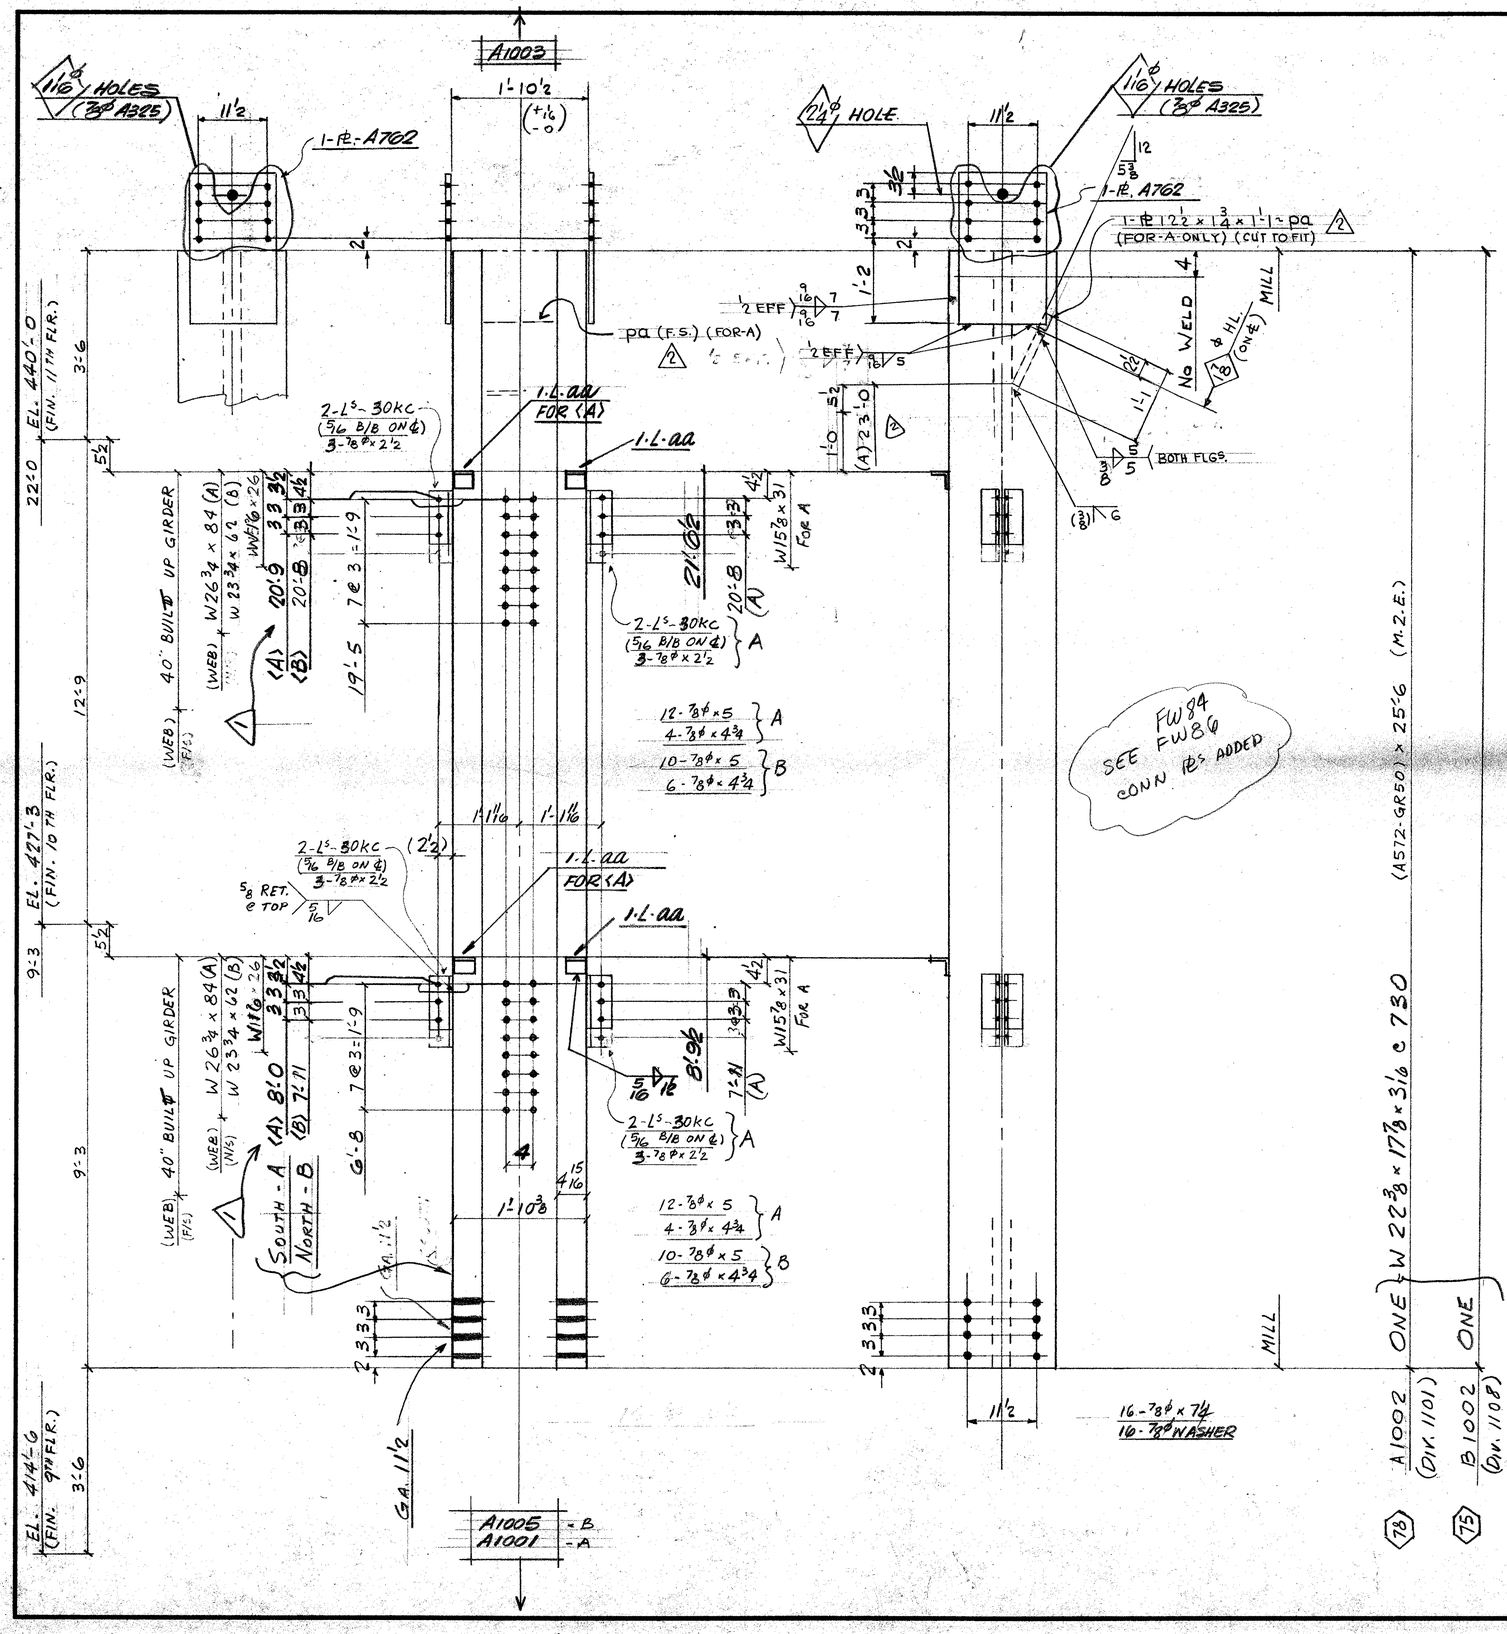


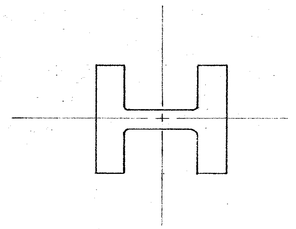

FIELD BOLTS
18 - 7/8¢ x 2½ A325
20 - 7/8¢ x 4¾
44 - 7/8¢ x 5
32 - 7/8¢ x 7¼
32 - 7/8¢ WASHERS

DIM'S SHOWN IN BRACKETS ARE BASED ON ACCURATE COL SIZES.

SHOP SCRIBE VISIBLE C/L ON BOTH FLGS & B/S WEB TOP & BOTT.

MAT'L G40.21-W44 U/N
E70 SERIES ELECTRODES
REF. DWG.S E117, E10/11

BILL OF MATERIAL

LINE	CCOSDE	COMMX SHIP DIVN.	PIECE MARKS MAIN MAT'L.	PIECE MARKS DETAIL MAT'L.	NO. OF PIECES	MATERIAL DESCRIPTION PL.	WIDTH Inch	WIDTH 16th	X PLATE ONLY THK. In.	THK. 16th	GRADE CODE	DSOR	FINISHED LENGTH Feet	FINISHED LENGTH In.	FINISHED LENGTH 16th	PAGE	LINE	REMARKS
01					F002													
02																		
03				30KC	12	L	4	x 3 x 3/8			44W		0	18	8			
04				AA	6	L	3	x 3 x 3/8			1		0	3	0			
05																		
06				A762	4	PI	14	8x		010	44W		2	1	0			
07																		
08					1	IF	5/16						12	0	0			
09					1	IF	9/16						8	0	0			
10																		
11																		
12	1101	A1002			1	W14 x 730				1577/16SD		25	6	0	12	8	M.2.E	
13	1108	B102			1					1		25	6	0	1	1	1	
14																		
15																		
26			TOTAL		28			TOTAL					72			1-OF-1		
01																		
02					F001													
03																		
04				PA	1	PI	12	8X		112	44W		1	1	0			CUT TO FIT
05																		
06																		
07	1101	ADDED			1	PIECE TO A1002												
08																		
09																		
26			TOTAL		3			TOTAL					1			2 OF 2		

(2) PA ADDED TO (A)

May 14/85 GP
Apr. 30/85

REV.	DATE	BY	
1	APR 25/85	GP	SPEC. AS NOTED
2	MAY 16/85	EC	HOLES 15/16¢ U/N
3	DATE	BY	FINISH

MADE 27 H.W.M. DATE MARCH/85 SQUAD FR
CHK'D. 28 GP DATE APR/85

FRANKEL STEEL LIMITED
220 ATTWELL DRIVE, UNIT 1, REXDALE, ONTARIO M9W 5B2

PROJECT: 7 WORLD TRADE CENTER
DETAIL: COL. 75 & 78 6TH TIER

CONTRACT 84-152 DWG.No. 1002