
W21 5/8 x 665

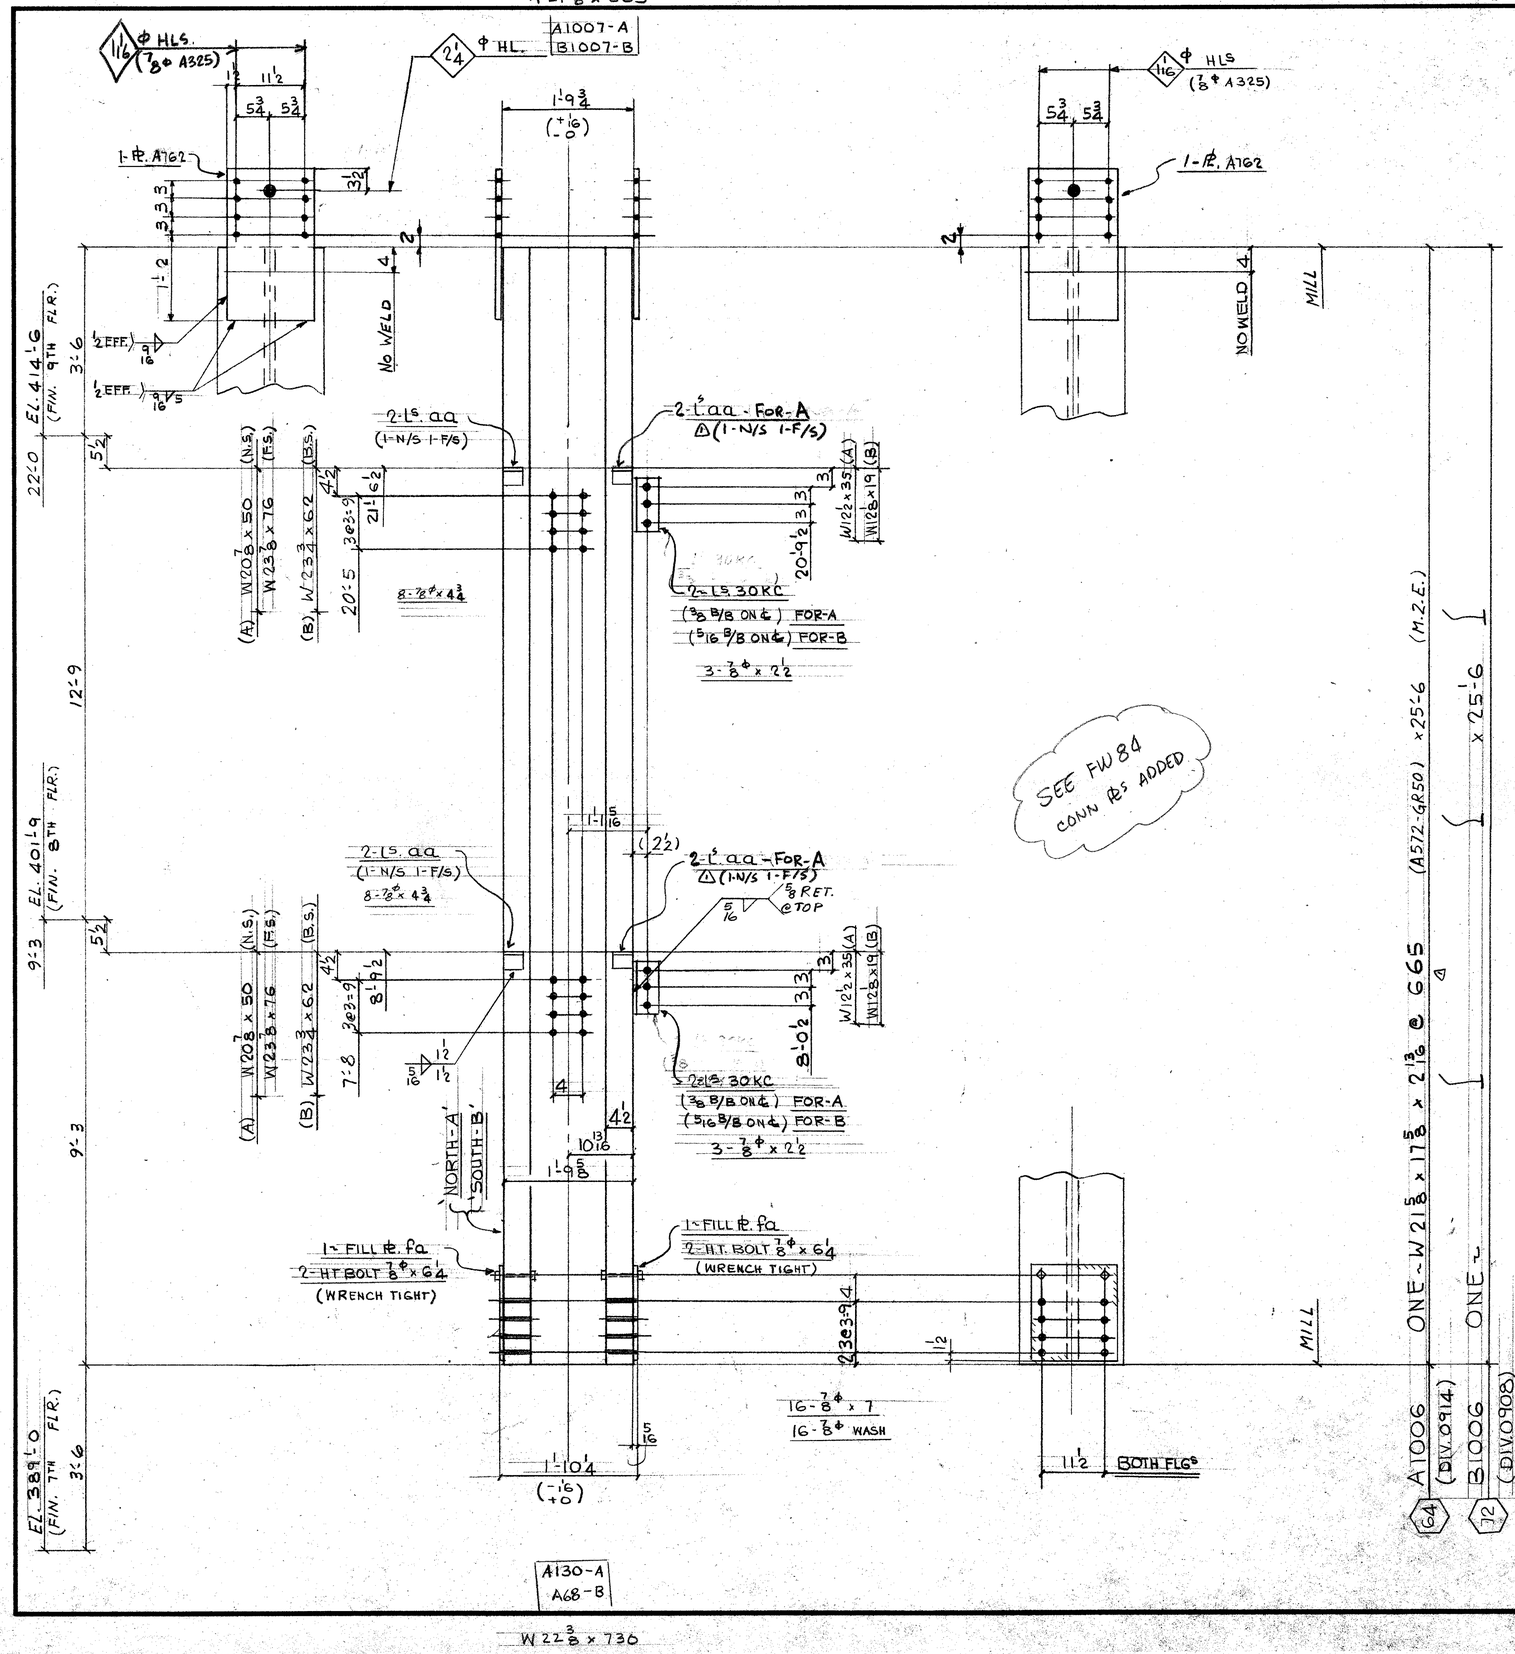

FIELD BOLTS:

12 - 7/8Φ (A325F) x 2 1/2
32 - x 4 3/4
32 - x 7
32 - 7/8Φ (A325) WASH.

DIM'S SHOWN IN BRACKETS ARE BASED ON ACCURATE COL SIZES.

SHOP SCRIBE VISIBLE C/L ON BOTH FLGS & B/S WEB TOP & BOTT.

MAT'L G40.21-44W U/N
E70 SERIES ELECTRODES
REF. DWG. E8/9, E117, E117A
901

BILL OF MATERIAL

LINE	CODED	COMMX SHIP DIVN.	PIECE MARKS MAIN MAT'L.	PIECE MARKS DETAIL MAT'L.	NO. OF PIECES	MATERIAL DESCRIPTION PL	WIDTH Inch	WIDTH 16th	X PLATE ONLY THK. in.	THK. 16th	GRADE CODE	DOOR	FINISHED LENGTH Feet	FINISHED LENGTH In.	FINISHED LENGTH 16th	PAGE	LINE	REMARKS
01					F002													
02																		
03				30KC	8	L	4	x	3	3/8	44W		0	8	8			
04				AA	12	L	3	x	3	x 3/8	L		0	3	0			PLAIN
05																		
06			A762		4	PI	14	8	x		010		44W	2	1	0		
07			FA		4	L	14	8	x		05		L	1	4	0		
08																		
09					8	H.T BOLT 7/8 x 6 1/4					325							
10																		
11					1	IF 5/16												
12					1	IF 9/16												
13																		
14																		
15	0914	A1006			1		W14 x 665				A572GR50		25	6	0	16	4	M.2.E.
16	0908	B1006			1		L				L		25	6	0	16	4	L
17																		
18																		
19																		
20																		
21																		
22																		
23																		
24																		
25																		
26			TOTAL		42						TOTAL		69					1-OF-1

01																		
02																		
26			TOTAL								TOTAL							

REV.	DATE	BY	
1	APR 8/85	BF	
2	DATE	BY	
3	DATE	BY	

SPEC. AS NOTED
HOLES 15/16 Φ U/N
FINISH NONE

MADE 27 EP DATE MARCH /85 SQUAD FR
CHK'D 28 BF DATE APR 4/85

Apr 20/85

FRANKEL STEEL LIMITED
220 ATTWELL DRIVE, UNIT 1, REXDALE, ONTARIO M9W 5B2

PROJECT: 7 WORLD TRADE CENTER
DETAIL: COLUMNS (64) & (72) (5TH TIER)

CONTRACT 84-152 | DWG.No. 1006