
W 20 7/8 x 605

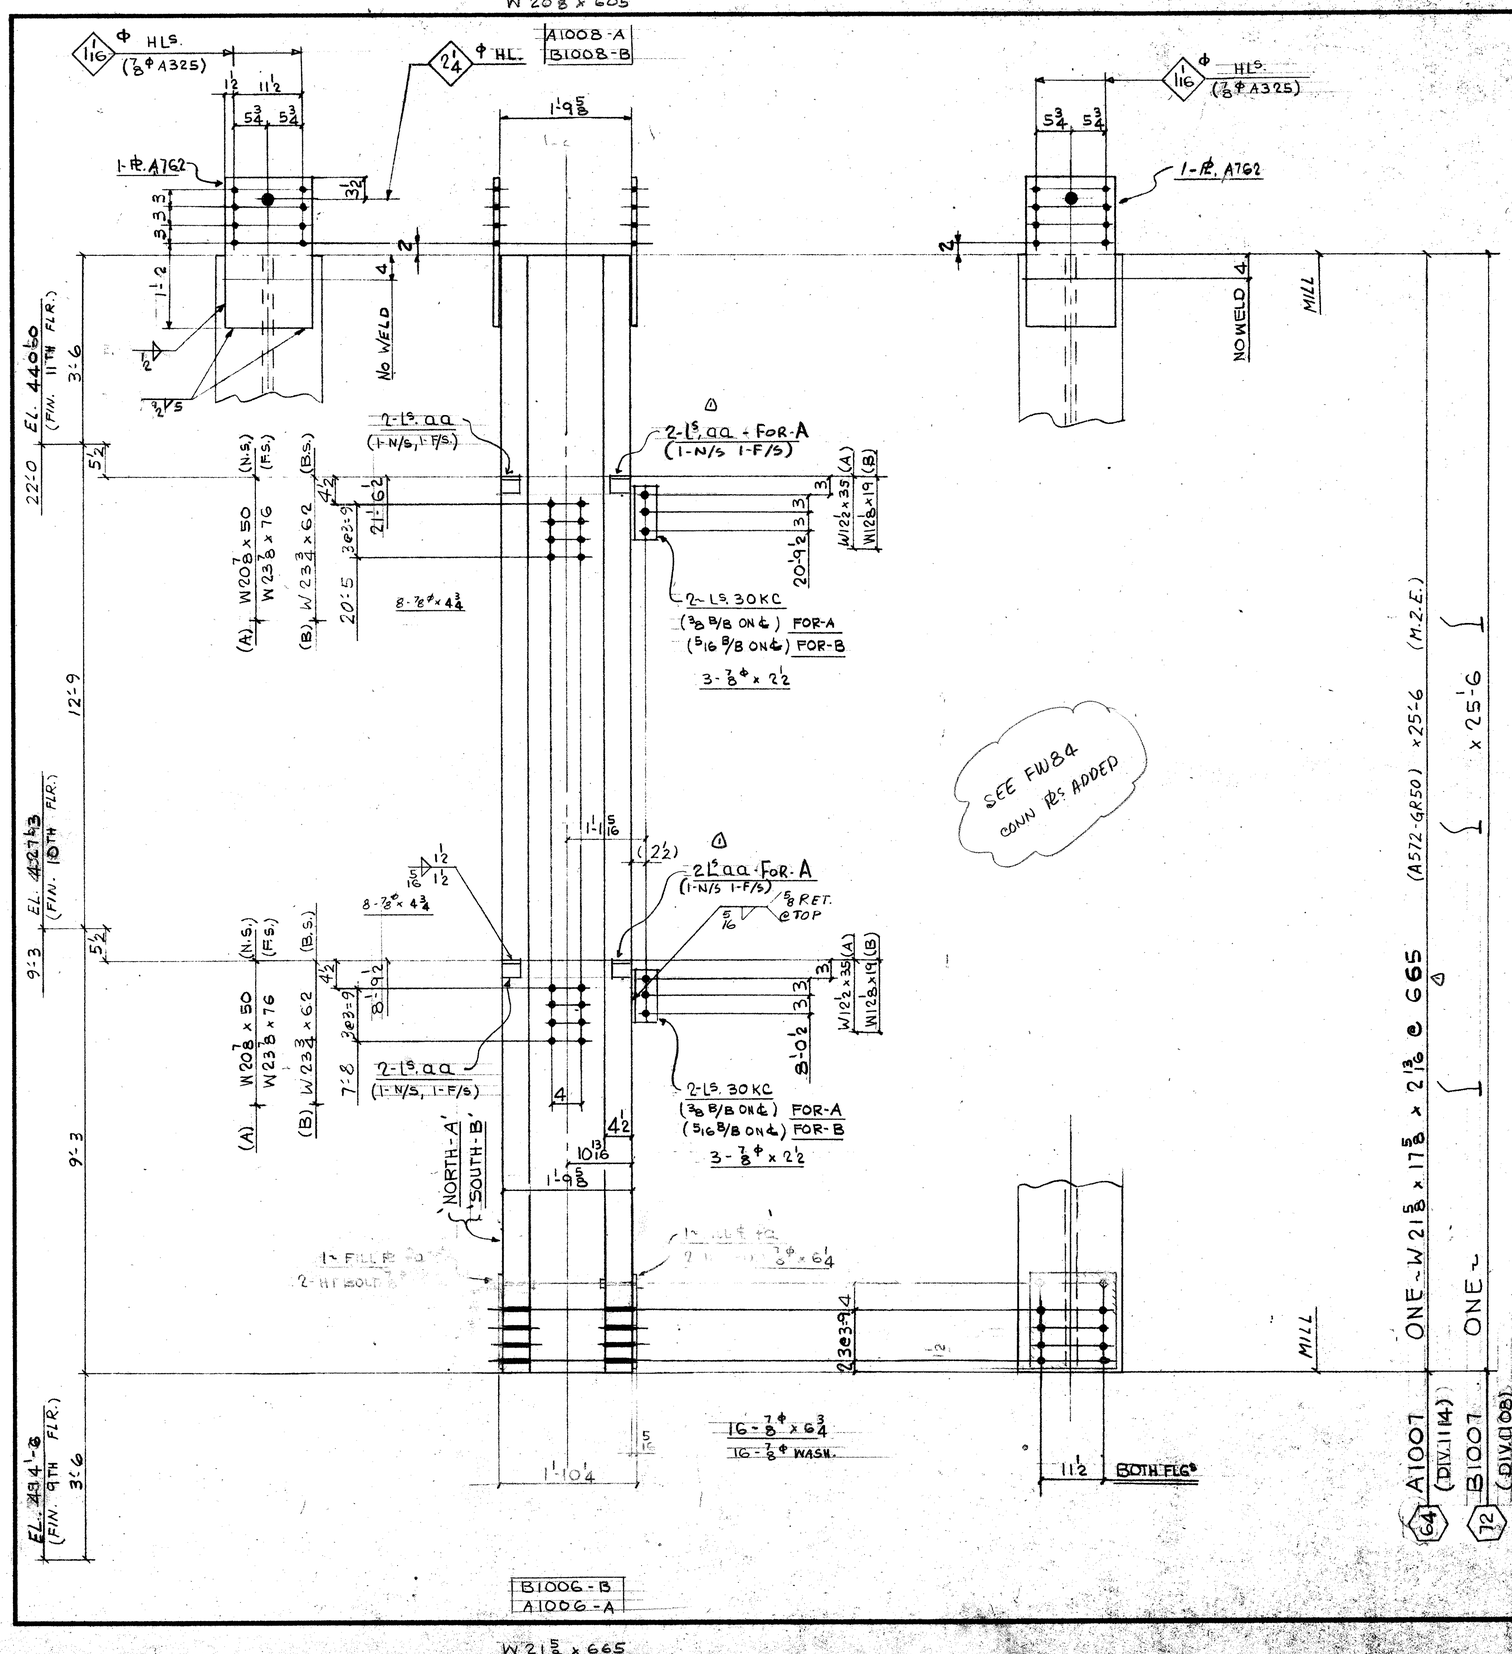

FIELD BOLTS:

12 - 7/8Φ (A325F) x 2 1/2
32 - x 4 3/4
32 - x 6 3/4
32 - 7/8Φ (A325) WASH.

DIM'S SHOWN IN BRACKETS ARE BASED ON ACCURATE COL SIZES.

SHOP SCRIBE VISIBLE C/L ON BOTH FLGS & B/S WEB TOP & BOTT.

MAT'L G40.21-44W U/N
E70 SERIES ELECTRODES
REF. DWG. E10/11, E117, E117A
901

BILL OF MATERIAL

LINE	COSTE	COMMX SHIP DIVN.	PIECE MARKS MAIN MAT'L.	PIECE MARKS DETAIL MAT'L.	NO. OF PIECES	MATERIAL DESCRIPTION PL	WIDTH Inch	WIDTH 16th	X PLATE ONLY	THK. In.	THK. 16th	GRADE CODE	DSOR	FINISHED LENGTH Feet	FINISHED LENGTH In.	FINISHED LENGTH 16th	PAGE	LINE	REMARKS
01					F002														
02																			
03				30KC	8	L	4	x	3	x	3/8			44W		0	8	8	
04				AA	12	L	3	x	3	x	3/8			L		0	3	0	PLAIN
05																			
06				A762	4	PL	14	8	x			0	10	44W		2	1	0	
07							14	8				0	0	L		1	4	0	
08																			
09					8	HT BOLT 7/8 x 6 1/4								325					
10																			
11					1	IF. 5/16										0	0	0	
12					1	IF. 1/2										0	0	0	
13																			
14																			
15	1114	A1007			1		W	14	x	665		A572GR50		25	6	0	16	4	M.E.E.
16	1108	B1007			1		L					L		25	6	0	16	4	L
17																			
18																			
19																			
20																			
21																			
22																			
23																			
24																			
25																			
26			TOTAL		30				TOTAL					68					1-OF-1

01																			
02																			
26			TOTAL						TOTAL										Apr 20/85

REV.					
1	DATE APR 8/85	BY BF	SPEC. AS NOTED	FRANKEL STEEL LIMITED	
2	DATE	BY	HOLES 15/16 Φ U/N	220 ATTWELL DRIVE, UNIT 1, REXDALE, ONTARIO M9W 5B2	
3	DATE	BY	FINISH NONE		
MADE 27 EC	DATE MARCH 1/85	SQUAD FR	PROJECT: 1 WORLD TRADE CENTER	CONTRACT 84-152	DWG.No. 1007
CHK'D 28 BF	DATE APR 4/85		DETAIL: COLUMNS 64 & 72 (6TH TIER)		