
W21 5/8 x 665

A1012

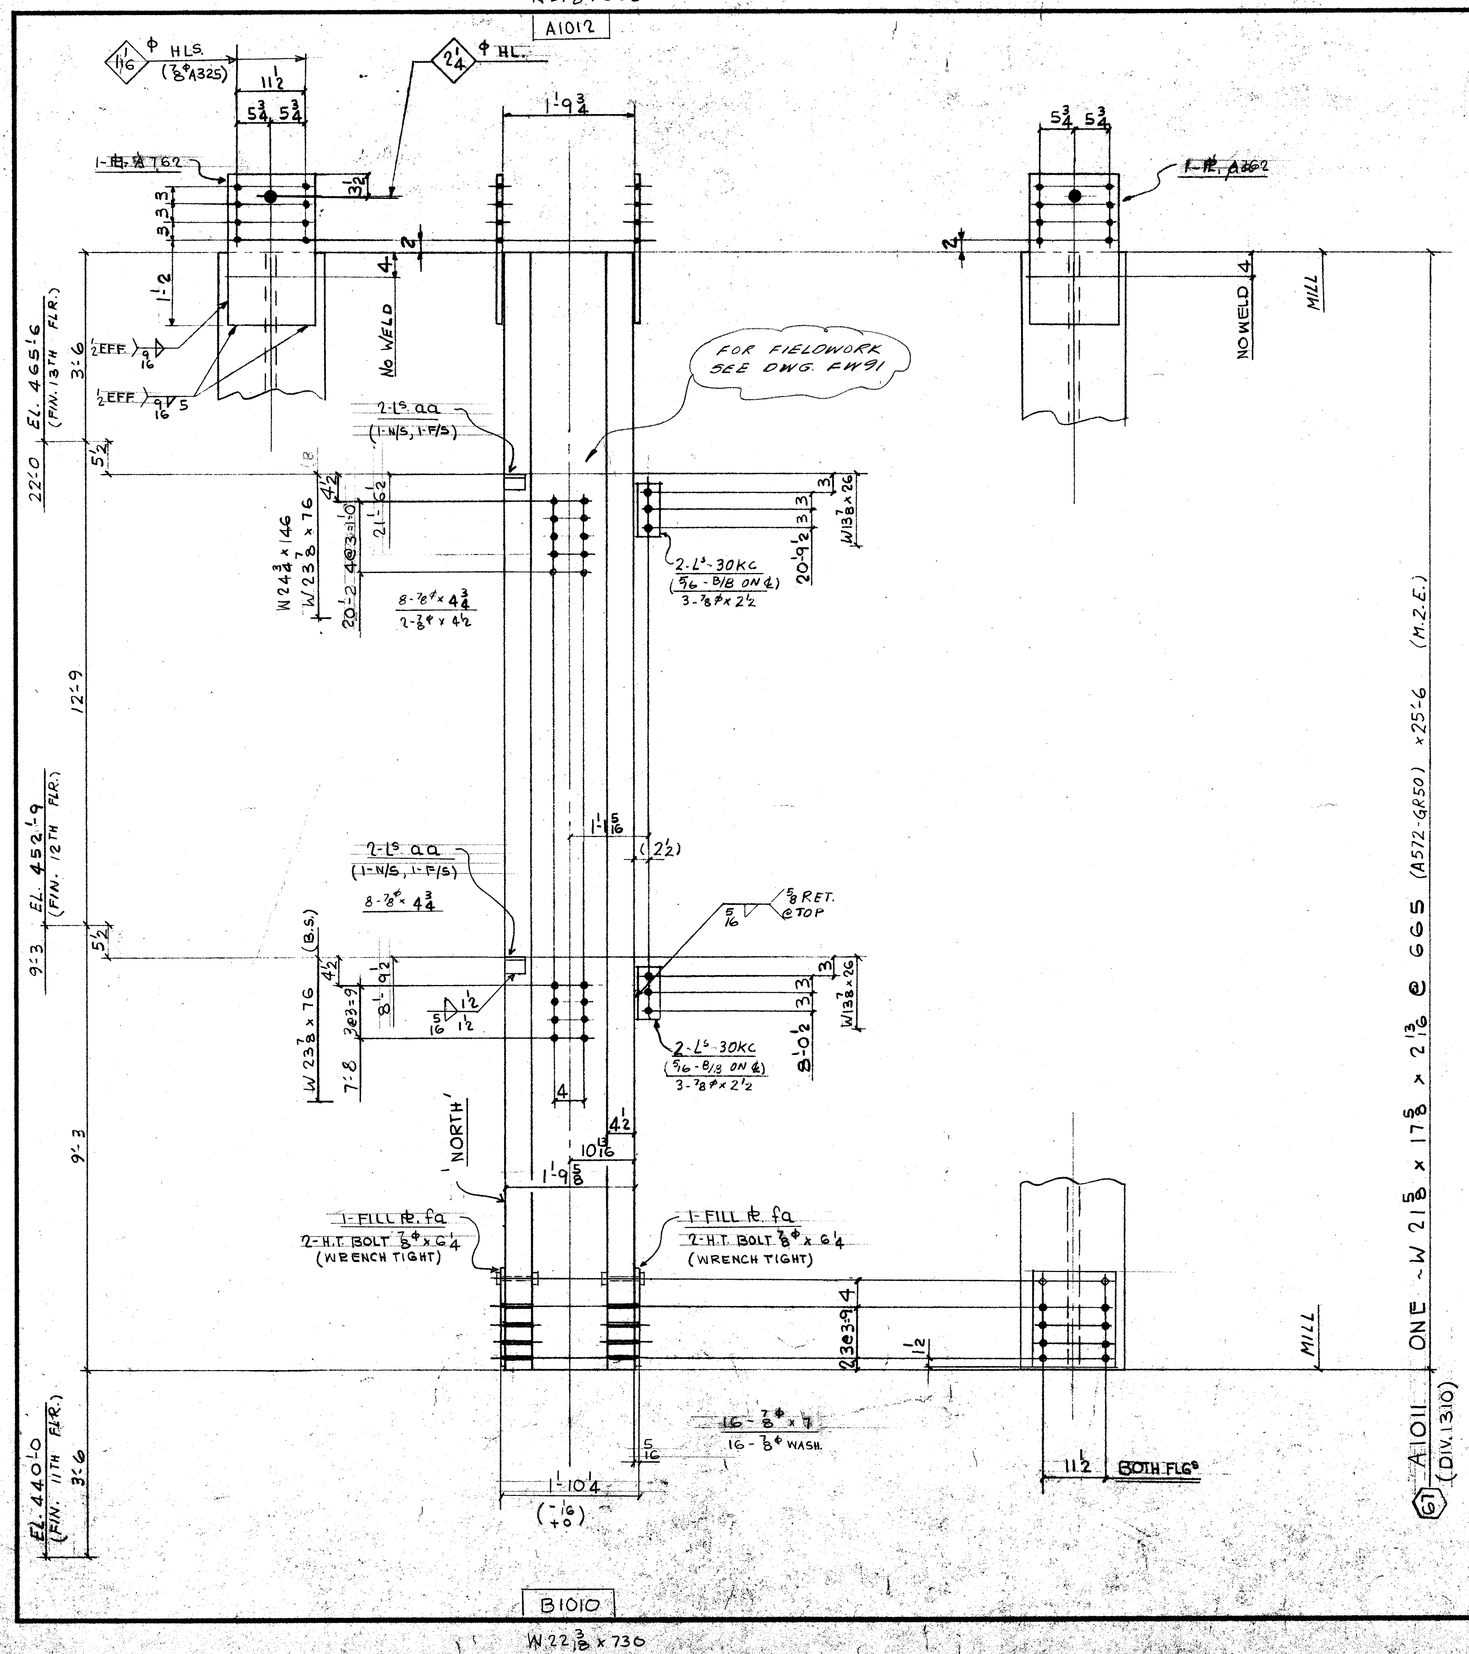

FIELD BOLTS:

6 - 7/8φ (A325F) x 2 1/2
16 - x 4 3/4
16 - x 7
2 - x 4 1/2
16 - 7/8φ (A325) WASH.

DIM'S SHOWN IN BRACKETS ARE BASED ON ACCURATE COL SIZES.

SHOP SCRIBE VISIBLE C/L ON BOTH FLGS & B/S WEB TOP & BOTT.

MAT'L G40.21-44W U/N
E70 SERIES ELECTRODES
REF. DWG. E 12/13, E117, E117A
901

BILL OF MATERIAL

LINE	CODE	COMMX SHIP DIVN.	PIECE MARKS MAIN MAT'L.	PIECE MARKS DETAIL MAT'L.	NO. OF PIECES	MATERIAL DESCRIPTION PL	WIDTH Inch	WIDTH 16th	X PLATE ONLY	THK. In.	THK. 16th	GRADE CODE	DSR	FINISHED LENGTH Feet	FINISHED LENGTH In.	FINISHED LENGTH 16th	PAGE	LINE	REMARKS
01					F001														
02																			
03	C			30KC	4	L	4	x 3	x 3/8			44W		2	8	8			
04				AA	4	L	3	x 3	x 3/8			L		0	3	0			PLAIN.
05																			
06				A162	2	PL	14	8	x		010	44W		2	1	0			
07				FA	2	L	14	8	x		05	L		1	4	0			
08																			
09					4	HT BOLT 7/8 x G 1/4						325							
10																			
11																			
12					1	LF 5/16								3	0	0			
13					1	LF 9/16								4	0	0			
14																			
15																			
16																			
17		1310	A1011.		1	W 14 x 665						A572GR50		25	6	16	4	M.E.	
18																			
19																			
20																			
21																			
22																			
23																			
24																			
25																			
26			TOTAL		20			TOTAL						35					1-OF-1
01																			
02																			
26			TOTAL					TOTAL											

FW NOTE

REV.			
1	DATE AUG 13/85	BY GM	SPEC. AS NOTED
2	DATE	BY	HOLES 15/16φ U/N
3	DATE	BY	FINISH NONE

MAY 21/85

FRANKEL STEEL LIMITED
220 ATTWELL DRIVE, UNIT 1, REXDALE, ONTARIO M9W 5B2

MADE 27	EC	DATE MARCH 1/85	SQUAD FR	PROJECT: 7 WORLD TRADE CENTER	CONTRACT	DWG.No.
CHK'D 28	ES	DATE 9.5.85		DETAIL: COLUMN (61) (7TH TIER)	84-152	1011