
W20⅜ x 605

A1098

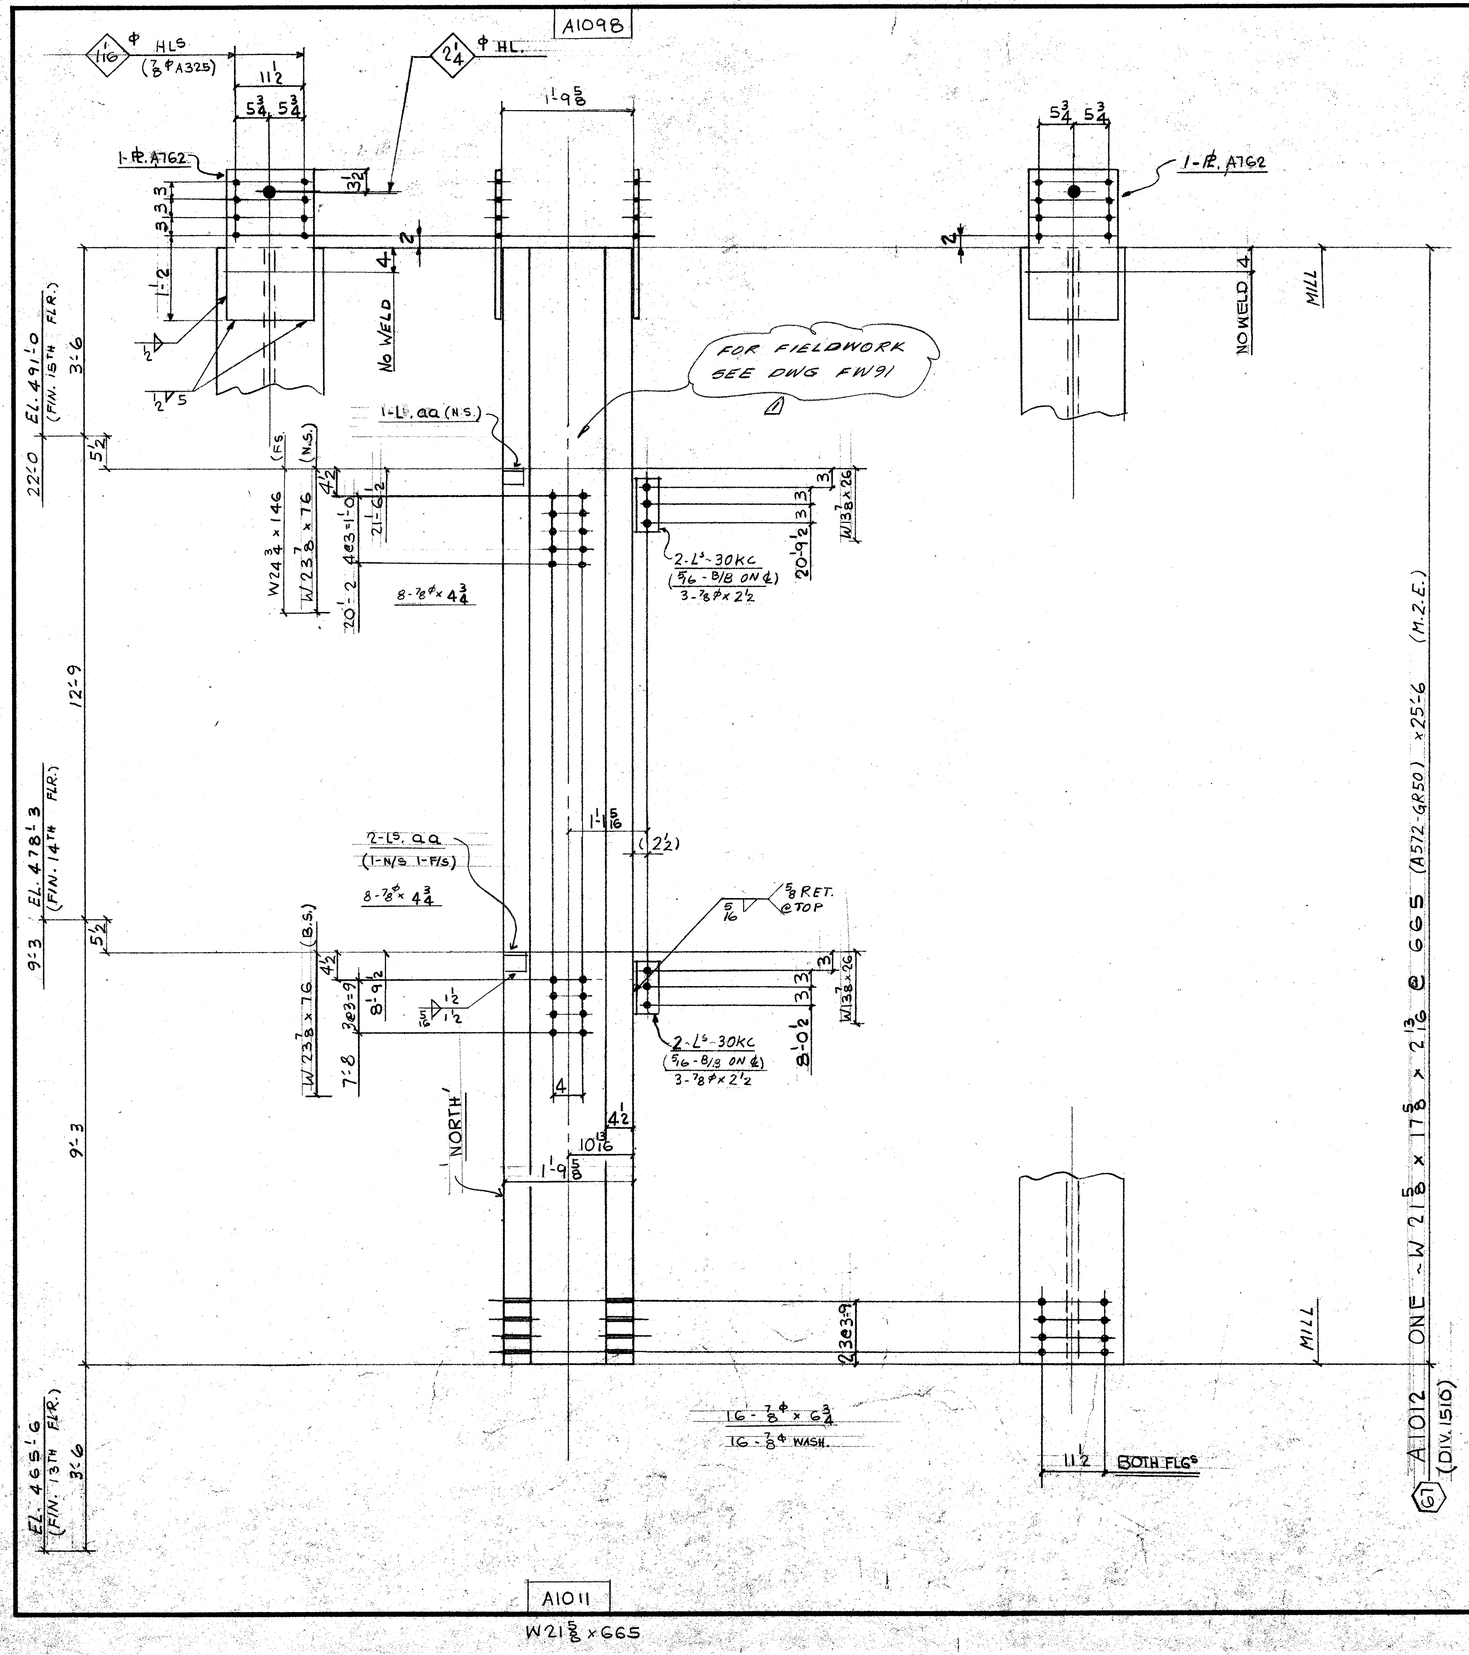

A1011

W21⅝ x 665

FIELD BOLTS:

6 - ⅞ϕ (A325F) x 2½
16 - x 4¾
16 - x 6¾
2 - x 4½
16 - ⅞ϕ (A325) WASH.

DIM'S SHOWN IN BRACKETS ARE BASED ON ACCURATE COL SIZES.

SHOP SCRIBE VISIBLE C/L ON BOTH FLGS & B/S WEB TOP & BOTT.

MAT'L G40·21-44W U/N
E70 SERIES ELECTRODES
REF. DWG. E 14/15, E117, E117A
901

BILL OF MATERIAL

LINE	COST CODE	COMMX SHIP DIVN.	PIECE MARKS MAIN MAT'L.	PIECE MARKS DETAIL MAT'L.	NO. OF PIECES	MATERIAL DESCRIPTION PL	WIDTH Inch	WIDTH 16th	X PLATE ONLY	THK. In.	THK. 16th	GRADE CODE	DOOR	FINISHED LENGTH Feet	FINISHED LENGTH In.	FINISHED LENGTH 16th	PAGE	LINE	REMARKS
01				F001															
02																			
03				30KC	4	L4	x	3	x 3/8			44W		0	8	8			
04				AA	3	L3	x	3	x 3/8			L		0	3	0			PLAIN
05																			
06				A762	2	PL	14	8	X		0	10	44W		2	1	0		
07																			
08																			
09																			
10																			
11																			
12					1	IF	5/16								3	0	0		
13					1	IF	1/2								4	0	0		
14																			
15																			
16																			
17	C	1510	A1012		1	W	14	x 665				A572GR50		25	6	0	164	M.2.E.	
18																			
19																			
20																			
21																			
22																			
23																			
24																			
25																			
26			TOTAL		18				TOTAL			34							1-OF-1
01																			
02																			
26			TOTAL						TOTAL										

FW NOTE

R E V.	1 DATE AUG 13/85	BY GM	SPEC. AS NOTED	FRANKEL STEEL LIMITED	May 21/85
	2 DATE	BY	HOLES 15/16ϕ U/N	220 ATTWELL DRIVE, UNIT 1, REXDALE, ONTARIO M9W 5B2	
	3 DATE	BY	FINISH NONE		
MADE 27 EC	DATE MARCH 185	SQUAD FR	PROJECT: 7 WORLD TRADE CENTER	CONTRACT 84-152	DWG.No. 1012
CHK'D. 28 ES	DATE 14-5-85		DETAIL: COLUMN (61) (8TH TIER)		