
W 20 4 × 550

A1014

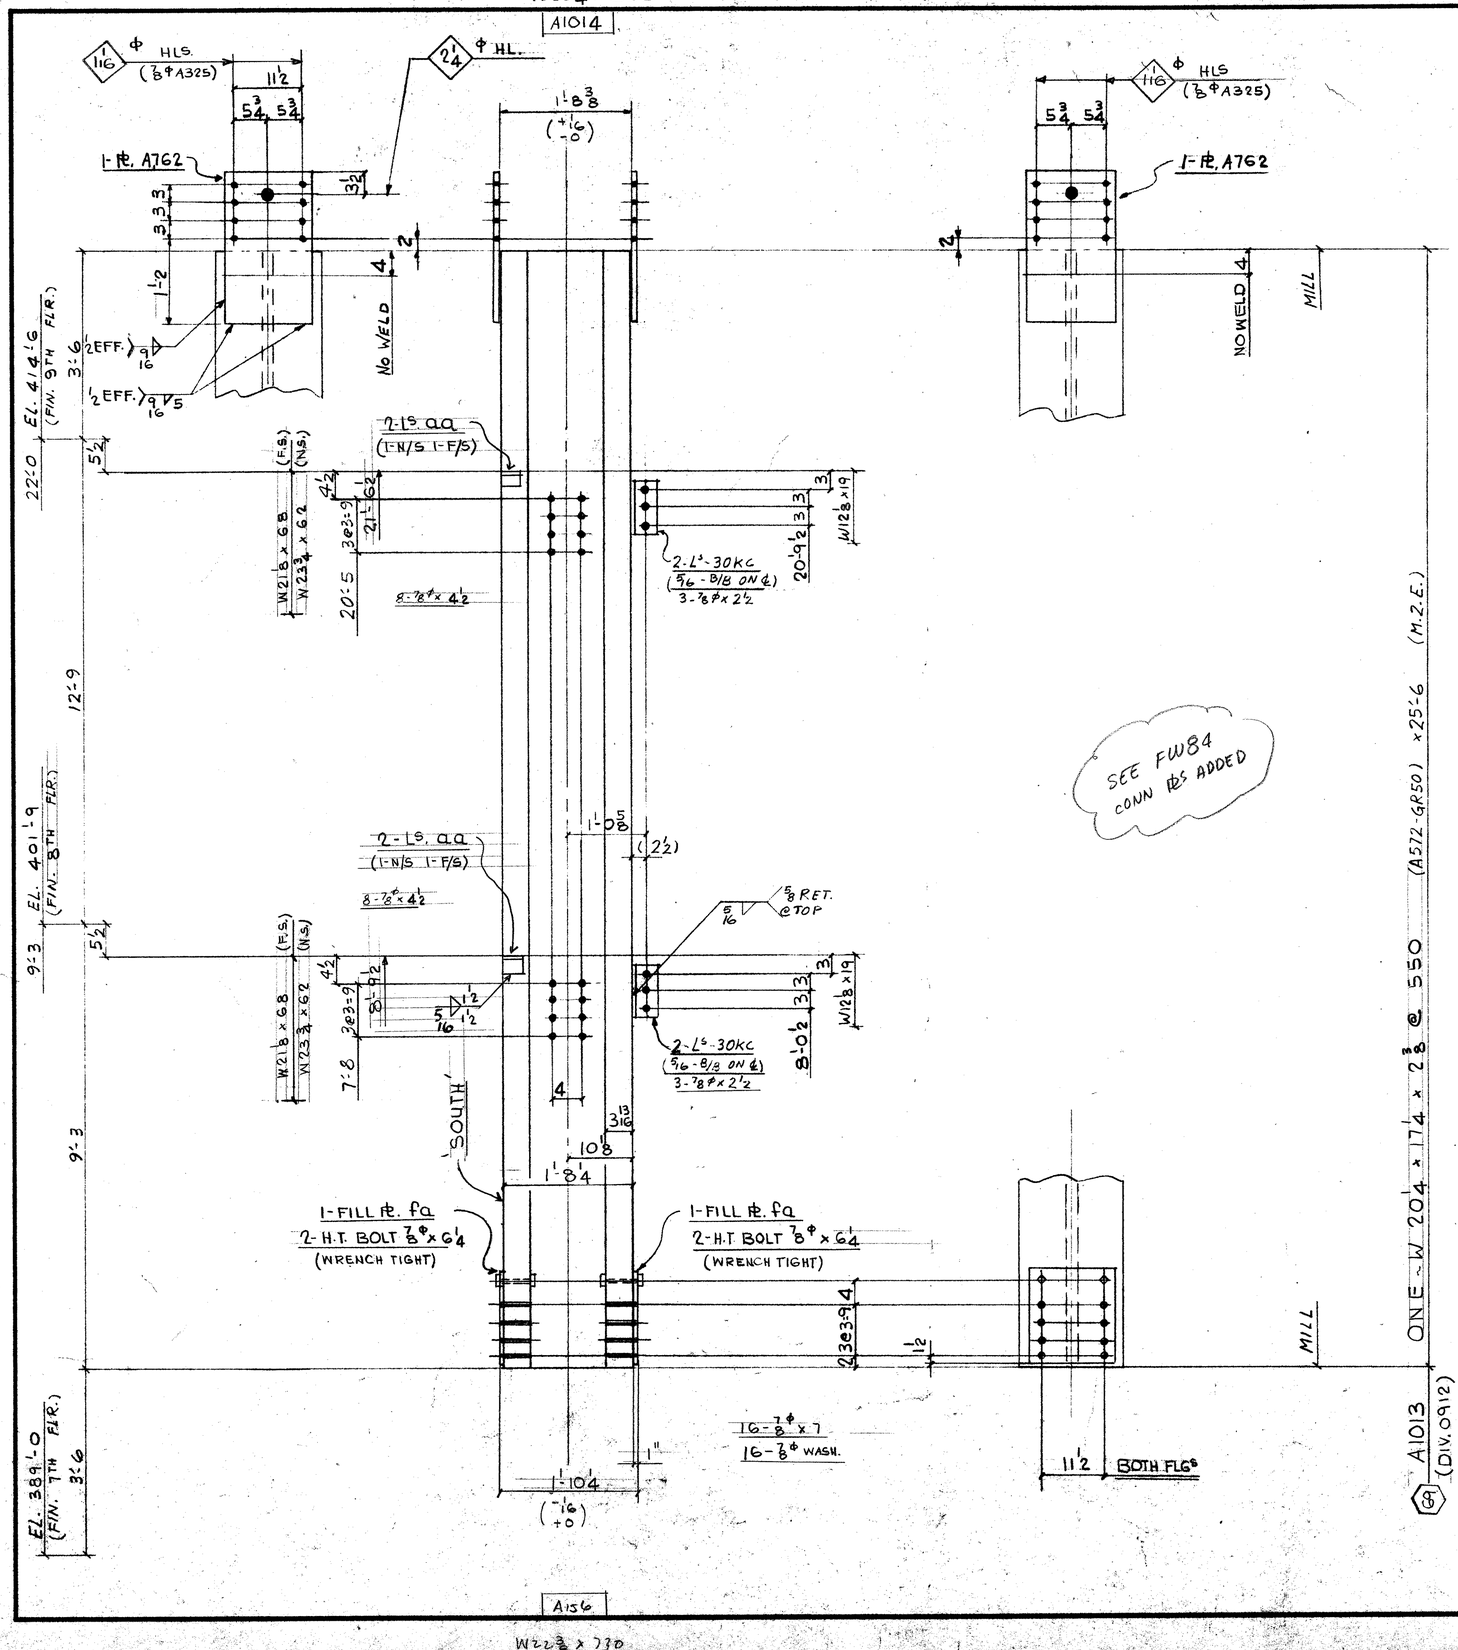

SEE FW84 CONN PLS ADDED

A156

W22 3/8 x 730

FIELD BOLTS

6 - 7/8Φ (A325F) x 2 1/2
16 - x 4 1/2
16 - x 7
16 - 7/8Φ (A325) WASH.

DIM'S SHOWN IN BRACKETS ARE BASED ON ACCURATE COL SIZES.

SHOP SCRIBE VISIBLE C/L ON BOTH FLGS & B/S WEB TOP & BOTT

MAT'L G40·21-44W U/N
E70 SERIES ELECTRODES
REF. DWG. E8/9 , E117, E117A
901

BILL OF MATERIAL

LINE	CCOSDTE	COMMX SHIP DIVN.	PIECE MARKS MAIN MAT'L.	PIECE MARKS DETAIL MAT'L.	NO. OF PIECES	MATERIAL DESCRIPTION PL	WIDTH Inch	WIDTH 16th	X PLATE ONLY THK. In.	THK. 16th	GRADE CODE	DSOR	FINISHED LENGTH Feet	FINISHED LENGTH In.	FINISHED LENGTH 16th	PAGE LINE	REMARKS
01					F001												
02																	
03				30KC	4	L	4	× 3 ×	3/8		44W		0	8	8		
04				AA	4	L	3	× 3 ×	3/8		⊥		0	3	0		PLAIN
05																	
06				A762	2	PL	14	8 ×		010	44W		2	1	0		
07				FA	2	⊥	14	8 ×		10	⊥		1	4	0		
08																	
09					4	HT BOLT 7/8 × 6 1/4					325						
10																	
11																	
12					1	LF 5/16							4	0	0		
13					1	LF 9/16							4	0	0		
14																	
15																	
16	0912	A1013			1	W 14 × 550					A572GR50		25	6	0	1013	M.E.
17																	
18																	
19																	
20																	
21																	
22																	
23																	
24																	
25																	
26			TOTAL		20				TOTAL				36				1-OF-1

01																	
02																	
26			TOTAL						TOTAL								

Apr 20/85

REV.				
1	DATE	BY	SPEC.	AS NOTED
2	DATE	BY	HOLES	15/16Φ U/N
3	DATE	BY	FINISH	NONE

FRANKEL STEEL LIMITED
220 ATTWELL DRIVE, UNIT 1, REXDALE, ONTARIO M9W 5B2

MADE		DATE	SQUAD	PROJECT	CONTRACT	DWG.No.
27	EC	MARCH 1/85	FR	1 WORLD TRADE CENTER	84-152	1013
CHK'D 28	BF	DATE APR 4/85		DETAIL: COLUMN (69) (5TH TIER)		

69/67/B6/32
-1/17/69/70