
W19 5/8 x 500

A1015

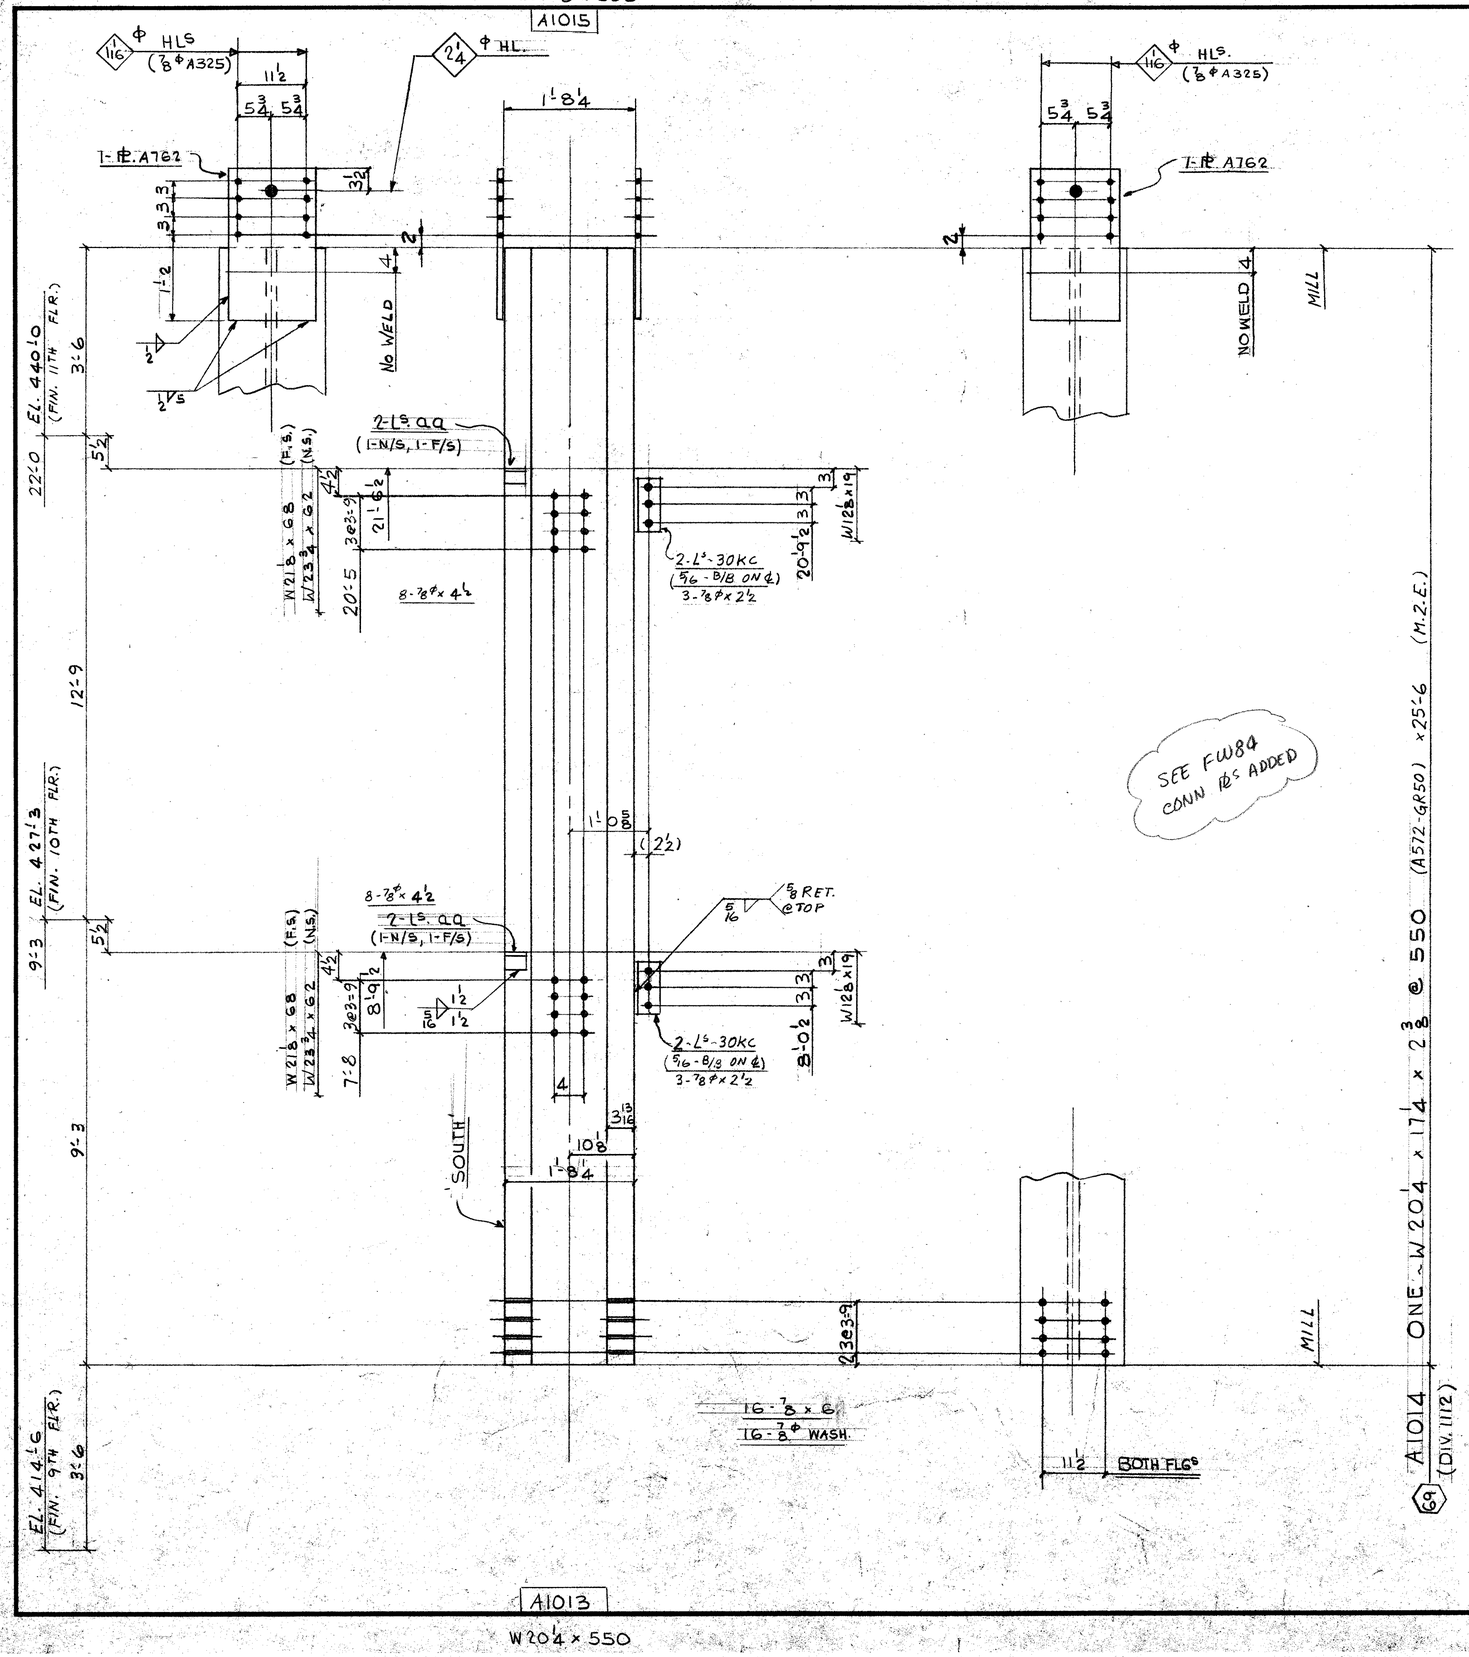

A1013

W20 4 x 550

FIELD BOLTS:

6 - 7/8 Φ (A325F) x 2 1/2
16 - x 4 1/2
16 - x 6
16 - 7/8 Φ (A325) WASH.

DIM'S SHOWN IN BRACKETS ARE BASED ON ACCURATE COL SIZES.

SHOP SCRIBE VISIBLE C/L ON BOTH FLGS & B/S WEB TOP & BOTT.

MAT'L G40.21-44W U/N
E70 SERIES ELECTRODES
REF. DWG. E10/11, E117, E117A
901

BILL OF MATERIAL

LINE	CODE	COMMX SHIP DIVN.	PIECE MARKS MAIN MAT'L.	PIECE MARKS DETAIL MAT'L.	NO. OF PIECES	MATERIAL DESCRIPTION PL	WIDTH Inch	WIDTH 16th	X PLATE ONLY	THK. In.	THK. 16th	GRADE CODE	DSGR	FINISHED LENGTH Feet	FINISHED LENGTH In.	FINISHED LENGTH 16th	PAGE	LINE	REMARKS
01					F001														
02																			
03				30KC	4	L	4	x 3 x 3/8				44W		0	8	8			
04				AA	4	L	3	x 3 x 3/8				⊥		0	3	0			PLAIN
05																			
06				A762	2	PI	14	B	X		0	10	44W		2	1	0		
07																			
08																			
09					1		IF	5/16							4	0	0		
10					1		IF	1/2							4	0	0		
11																			
12																			
13		1112	A1014		1		W	14 x 550				A572GR50		25	6	0	1013	M2E.	
14																			
15																			
26			TOTAL		14				TOTAL					35					1-OF-1

01																			
02																			
26			TOTAL						TOTAL										

REV.					
1	DATE	BY	SPEC.	AS NOTED	
2	DATE	BY	HOLES	15/16 Φ U/N	
3	DATE	BY	FINISH	NONE	

FRANKEL STEEL LIMITED
220 ATTWELL DRIVE, UNIT 1, REXDALE, ONTARIO M9W 5B2

MADE 27.	DATE	SQUAD	PROJECT:	CONTRACT	DWG.No.
EC	MARCH 1/85	FR	7 WORLD TRADE CENTER	84-152	1014
CHK'D 28. BF	DATE APR 4/85		DETAIL: COLUMN (69) (6TH TIER)		