
W19 5/8 x 500

A1016

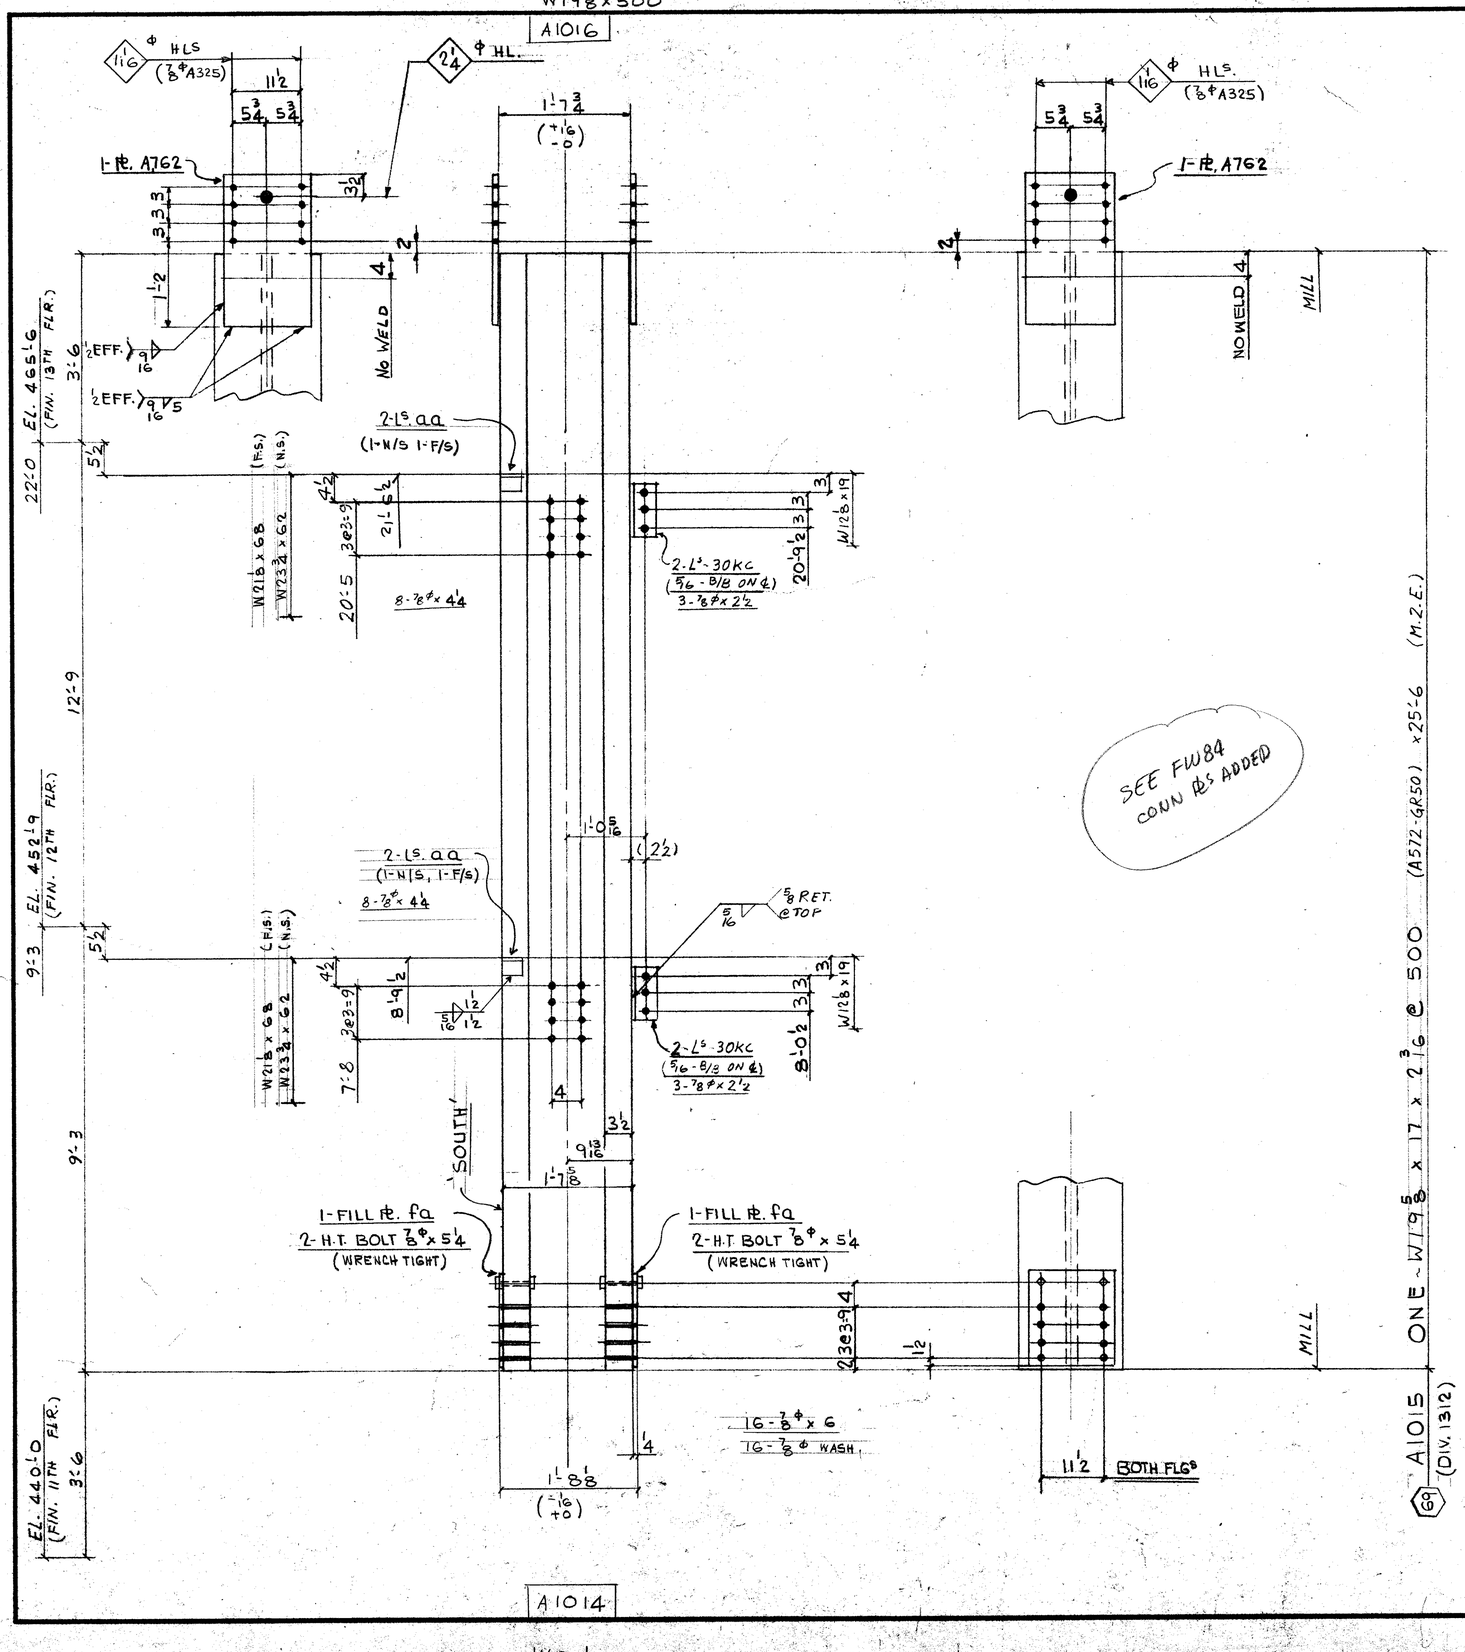

A1014

W20 1/4 x 550

FIELD BOLTS

6 - 7/8ϕ (A325F) x 2 1/2
16 - x 4 1/4
16 - x 6
16 - 7/8ϕ (A325) WASH.

DIM'S SHOWN IN BRACKETS ARE BASED ON ACCURATE COL SIZES.

SHOP SCRIBE VISIBLE C/L ON BOTH FLGS & B/S WEB TOP & BOTT.

MAT'L G40.21-44W U/N
E70 SERIES ELECTRODES
REF. DWG. E12/13, E117, E117A
901

BILL OF MATERIAL

LINE	CC OO ST E	COMMX SHIP DIVN.	PIECE MARKS MAIN MAT'L.	PIECE MARKS DETAIL MAT'L.	NO. OF PIECES	MATERIAL DESCRIPTION PL	WIDTH Inch	WIDTH 16th	X PLATE ONLY	THK. In.	THK. 16th	GRADE CODE	D S O R	FINISHED LENGTH Feet	FINISHED LENGTH In.	FINISHED LENGTH 16th	PAGE	LINE	REMARKS
01					F001														
02																			
03				30KC	4	L	4		x 3 x 3/8			44W		0	8	8			
04				AA	4	L	3		x 3 x 3/8			L		0	3	0			PLAIN
05																			
06				A762	2	PL	14	8	x		010	44W		2	1	0			
07				FA	2	L	14	8	x		04			1	4	0			
08																			
09					4	HT BOLT 7/8 x 5 1/4						325							
10																			
11																			
12					1	IF 5/16								3	0	0			
13					1	IF 9/16								4	0	0			
14																			
15																			
16	1312	A1015			1	W14 x 500						A572GR50		25	6	16/8	M.2.E.		
17																			
18																			
19																			
20																			
21																			
22																			
23																			
24																			
25																			
26	TOTAL				20					TOTAL				35					1-OF-1

LINE																			
01																			
02																			
26	TOTAL									TOTAL									May 21/85

REV					
1	DATE	BY	SPEC.	AS NOTED	FRANKEL STEEL LIMITED
2	DATE	BY	HOLES	15/16ϕ U/N	220 ATTWELL DRIVE, UNIT 1, REXDALE, ONTARIO M9W 5B2
3	DATE	BY	FINISH	NONE	

MADE 27	DATE	SQUAD	PROJECT:	CONTRACT	DWG.No.
EC	MARCH 1/85	FR	1 WORLD TRADE CENTER	84-152	1015
CHK'D. 28 ES	DATE 7-5-85		DETAIL: COLUMN (69) (7TH TIER)		