
W19 × 455

A1101

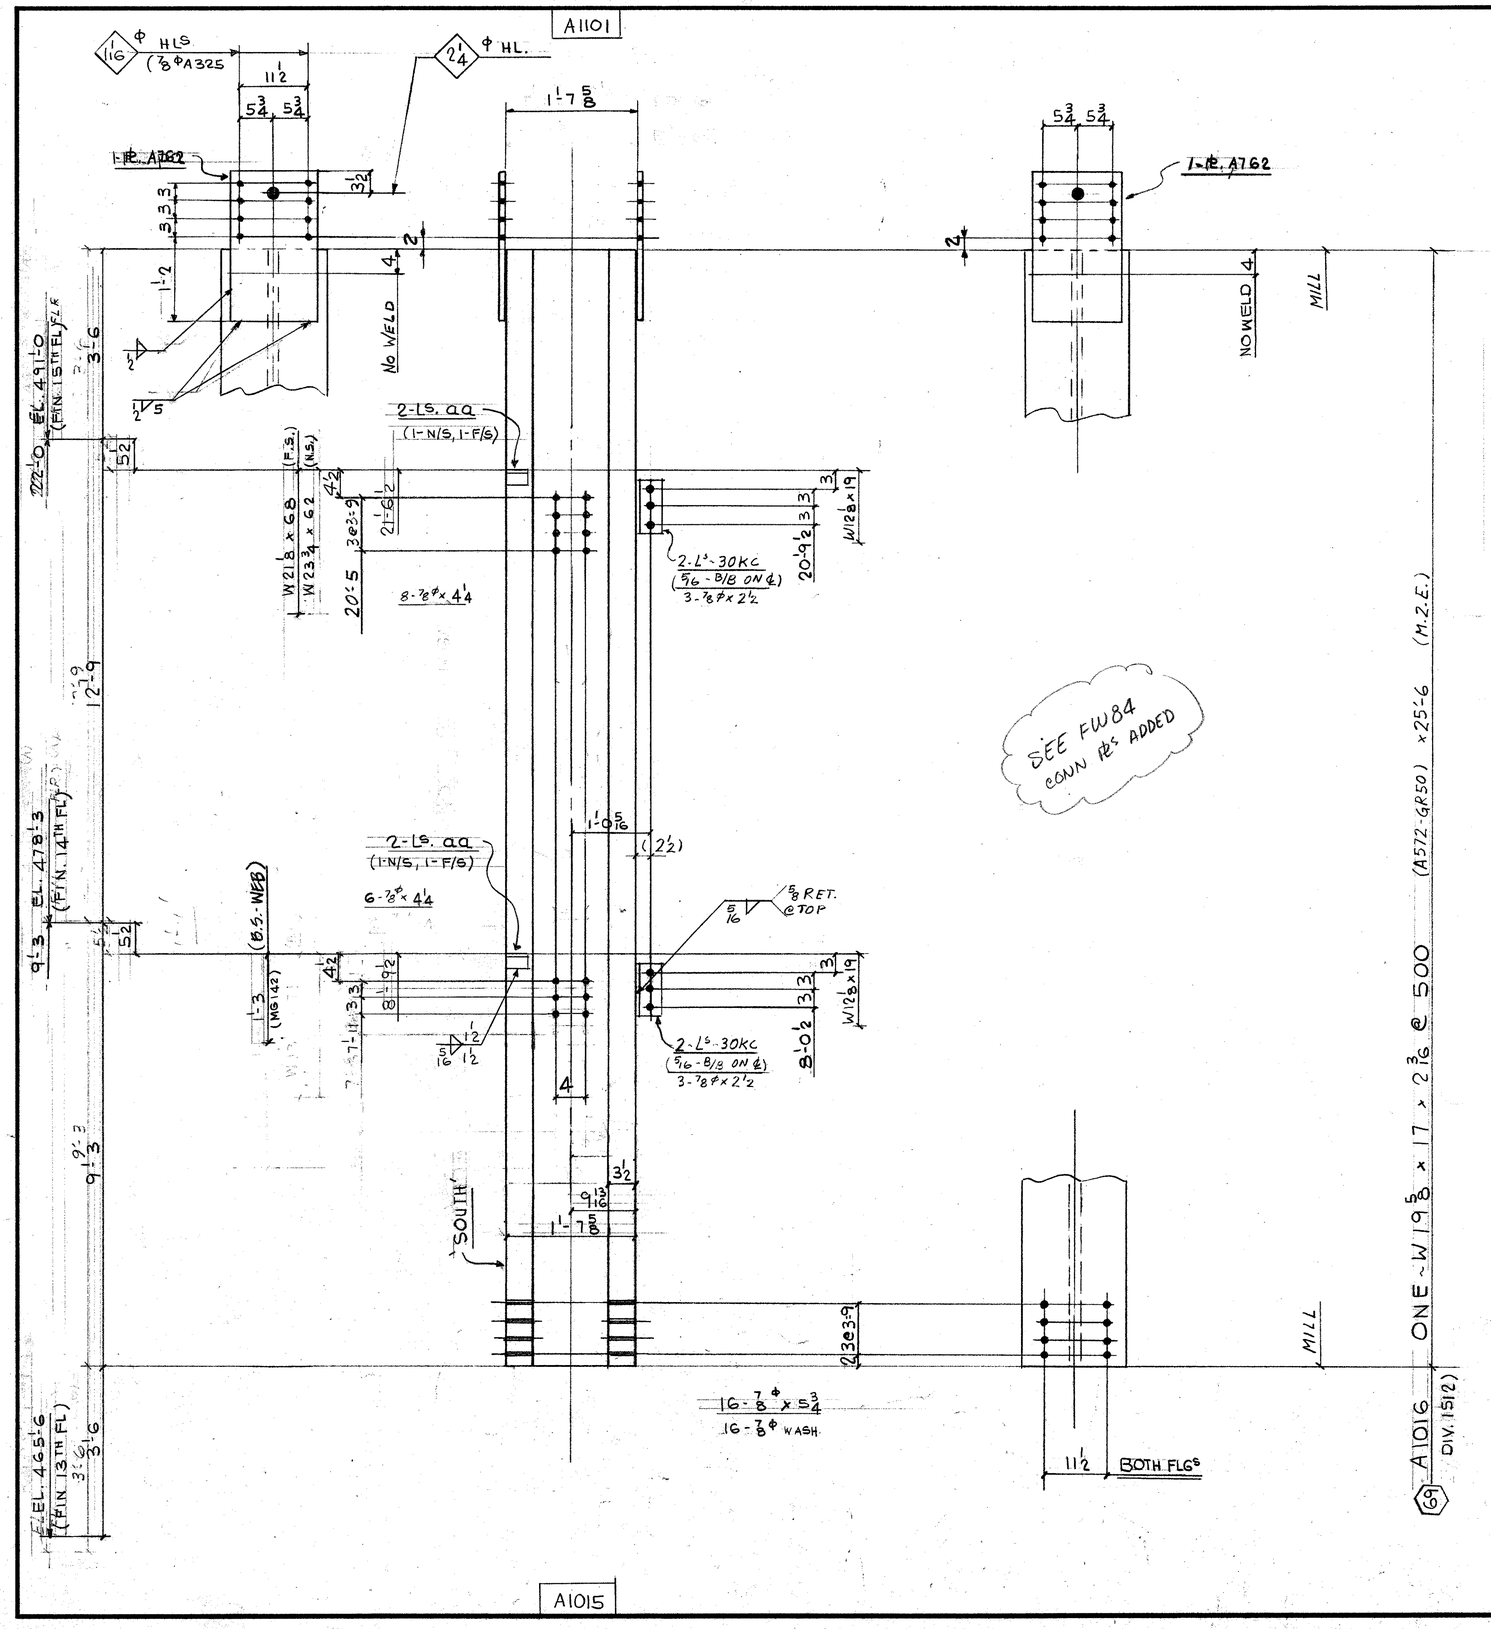

A1015

W19 5/8 x 500

FIELD BOLTS:

6 - 7/8Φ (A325F) x 2 1/2

14 - x 4 1/4

16 - x 5 3/4

16 - 7/8Φ (A325) WASH

DIM'S SHOWN IN BRACKETS ARE BASED ON ACCURATE COL SIZES.

SHOP SCRIBE VISIBLE C/L ON BOTH FLGS & B/S WEB TOP & BOTT.

MAT'L G40·21-44W U/N

E70 SERIES ELECTRODES

REF. DWG. E14T0-E15, E117, E117A

901

BILL OF MATERIAL

LINE	CODE	COMMX SHIP DIVN.	PIECE MARKS MAIN MAT'L.	PIECE MARKS DETAIL MAT'L.	NO. OF PIECES	MATERIAL DESCRIPTION PL	WIDTH Inch	WIDTH 16th	X PLATE ONLY THK. In.	THK. 16th	GRADE CODE	DOOR SIDE	FINISHED LENGTH Feet	FINISHED LENGTH In.	FINISHED LENGTH 16th	PAGE	LINE	REMARKS
01					F001													
02																		
03				30KC	4	L	4		3/8		44W		0	8	8			
04				AA	4	L	3		3/8		⊥		0	3	0			PLAIN
05																		
06				A762	2	PL	14	8		010	44W		2	1	0			
07																		
08																		
09					1	IF	5/16						3	0	0			
10					1	IF	1/2						4	0	0			
11																		
12																		
13																		
14		1512	A1016		1		W14 x 500				A572GR50		25	6	16/16	M2E		
15																		
16																		
26			TOTAL		14			TOTAL		34								1-OF-1
01																		
02																		
26			TOTAL					TOTAL										

May 21/85

REV.				
1	DATE	BY	SPEC.	AS NOTED
2	DATE	BY	HOLES	15/16 Φ U/N
3	DATE	BY	FINISH	NONE

FRANKEL STEEL LIMITED

220 ATTWELL DRIVE, UNIT 1, REXDALE, ONTARIO M9W 5B2

MADE 27	DATE MARCH '85	SQUAD FR	PROJECT: 7 WORLD TRADE CENTER	CONTRACT	DWG.No.
CHK'D 28 ES	DATE		DETAIL: COLUMN (69) (8TH TIER)	84-152	1016