
W18¼×398

A1019

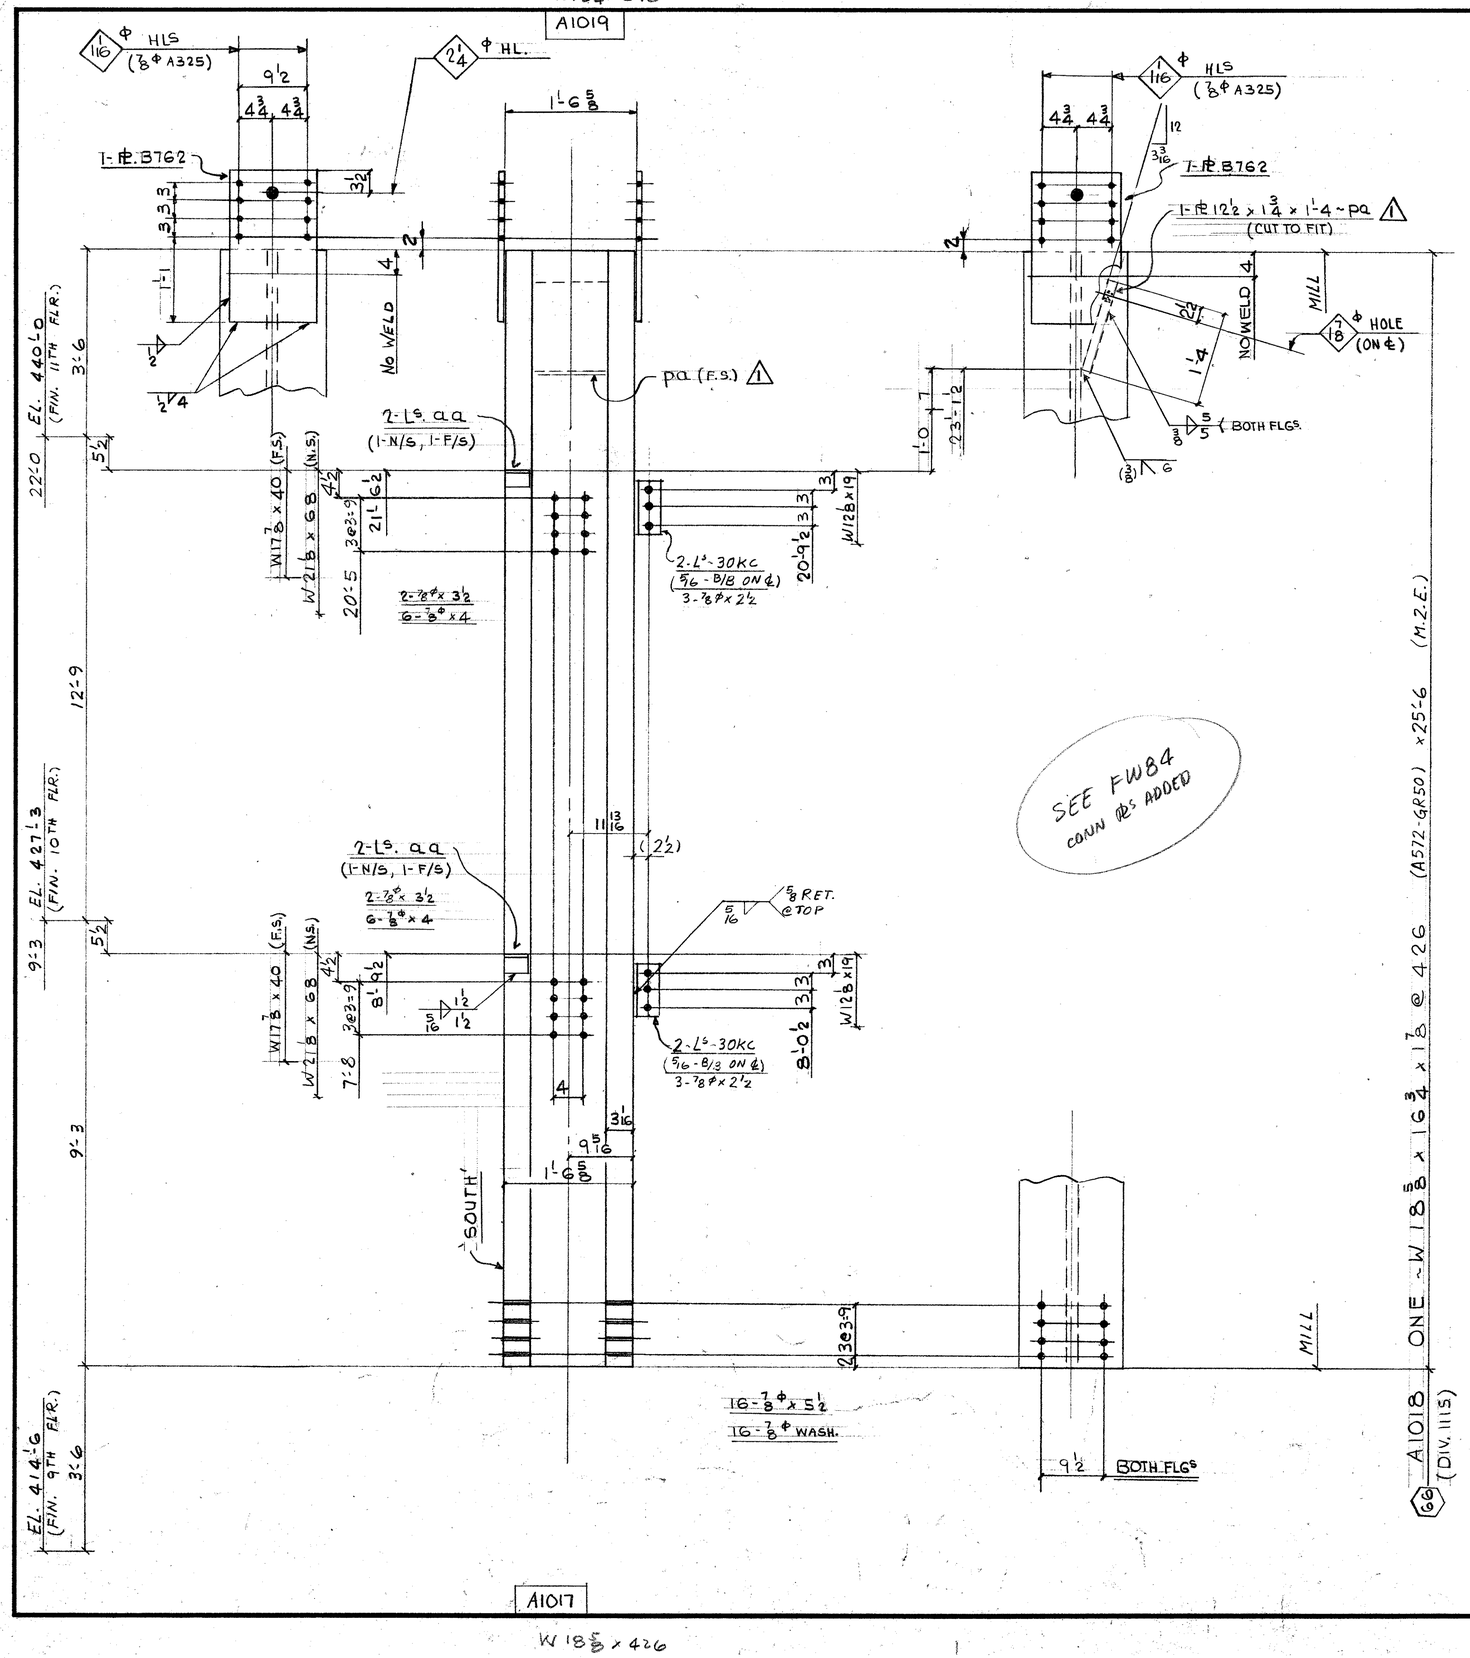

SEE FW84
CONN PLS ADDED

A1017

W18⅝×426

FIELD BOLTS:

6 - ⅞Φ(A325F) × 2½
4 - × 3½
12 - × 4
16 - × 5¼
16 - ⅞Φ (A325) WASH.

DIM'S SHOWN IN BRACKETS ARE BASED ON ACCURATE COL SIZES.

SHOP SCRIBE VISIBLE C/L ON BOTH FLGS & B/S WEB TOP & BOTT.

MAT'L G40·21-44W U/N
E70 SERIES ELECTRODES
REF. DWG. E10/11, E117, E117A
901

BILL OF MATERIAL

LINE	CCOSTE	COMMX SHIP DIVN.	PIECE MARKS MAIN MAT'L.	PIECE MARKS DETAIL MAT'L.	NO. OF PIECES	MATERIAL DESCRIPTION PL	WIDTH Inch	WIDTH 16th	X PLATE ONLY	THK. In.	THK. 16th	GRADE CODE	DOOR	FINISHED LENGTH Feet	FINISHED LENGTH In.	FINISHED LENGTH 16th	PAGE	LINE	REMARKS
01					F001														
02																			
03				30KC	4	L	4		× 3 ×		3/8	44W		0	8	8			
04				AA	4	L	3		× 3 ×		3/8	↓		0	3	0			PLAIN
05																			
06				B762	2P1	12	8	X		0	10	44W		2	0	0			
07																			
08																			
09					1	1	F	5/16						4	0	0			
10					1	1	F	1/2						4	0	0			
11																			
12																			
13	C	1115	A1018		1	W	14	× 426				A572GR50		25	6	0	16	21	M.2.E.
14																			
15																			
26			TOTAL		14			TOTAL				35							1-OF-1
01																			
02					F001														
03																			
04				PA	1P1	12	8	X		1	12	44W		1	4	0			CUT TO FIT
05																			
06																			
07		1115	ADDED		1	PIECE TO A1018													
08																			
09																			
26			TOTAL		3			TOTAL				1							2 OF 2

1 PA ADDED

May 14/85 K
Jun. 20/85

R E V.	1 DATE MAY 10/85 BY EC	SPEC. AS NOTED	**FRANKEL STEEL LIMITED**	
	2 DATE BY	HOLES 15/16Φ 4/N	220 ATTWELL DRIVE, UNIT 1, REXDALE, ONTARIO M9W 5B2	
	3 DATE BY	FINISH NONE		
MADE 27 EC	DATE MARCH 1/85	SQUAD FR	PROJECT: 7 WORLD TRADE CENTER	CONTRACT 84-152
CHK'D 28 BF	DATE APR 4/85		DETAIL: COLUMN (66) (6TH TIER)	DWG.No. 1018

69/67/66/72
-1/15/64/170