
W17 7/8 x 370

A1097

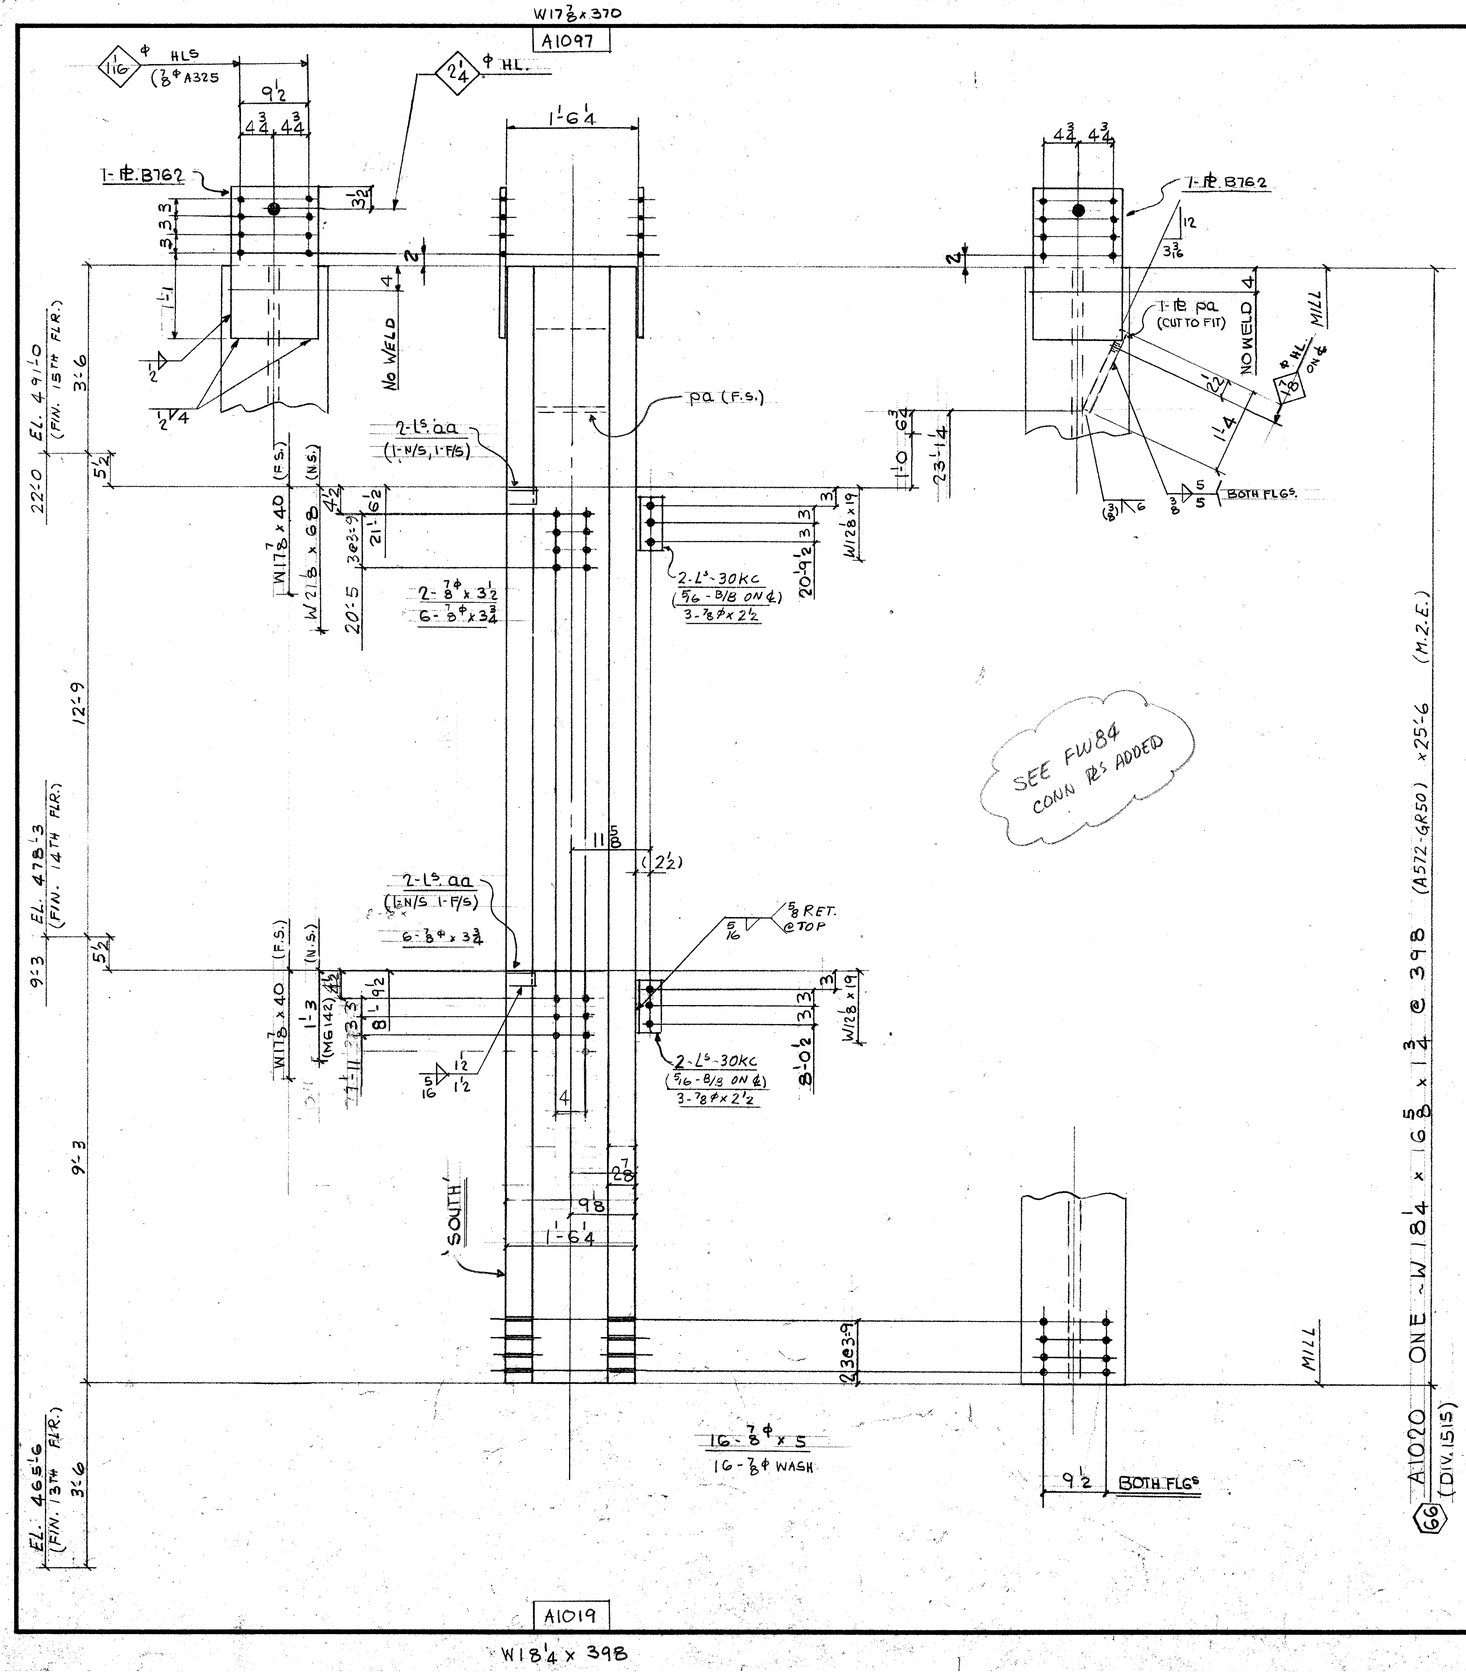

SEE FW84 COUN R's ADDED

A1019

W18 1/4 x 398

FIELD BOLTS:

6 - 7/8ϕ (A325F) x 2 1/2
2 - x 3 1/2
12 - x 3 3/4
16 - x 5
16 - 7/8ϕ (A325) WASH

DIM'S SHOWN IN BRACKETS ARE BASED ON ACCURATE COL SIZES.

SHOP SCRIBE VISIBLE C/L ON BOTH FLGS & B/S WEB TOP & BOTT.

MAT'L G40·21-44W U/N
E70 SERIES ELECTRODES
REF. DWG. E14/15, E117, E117A
901

BILL OF MATERIAL

LINE	COOSDTE	COMMX SHIP DIVN.	PIECE MARKS MAIN MAT'L.	PIECE MARKS DETAIL MAT'L.	NO. OF PIECES	MATERIAL DESCRIPTION PL	WIDTH Inch	WIDTH 16th	X PLATE ONLY	THK. In.	THK. 16th	GRADE CODE	DOOR	FINISHED LENGTH Feet	FINISHED LENGTH In.	FINISHED LENGTH 16th	PAGE	LINE	REMARKS
01				F001															
02																			
03				30KC	4	L	4		x 3 x 3/8			44W		0	8	8			
04				AA	4	L	3		x 3 x 3/8			⊥		0	3	0			PLAIN
05																			
06				B762	2	PI	12		8 X			44W		2	0	0			
07				PA	1	L	12		8 x			L		1	4	0			CUT TO FIT
08																			
09					1	IF	5/16								3	0	0		
10					1	IF	1/2								4	0	0		
11																			
12																			
13	1515	A1020			1		W14 x 398					A572GR50		25	6	16	24	M.2.E.	
14																			
15																			
26			TOTAL		15				TOTAL					35					1-OF-1

LINE																			
01																			
02																			
26			TOTAL						TOTAL										May 21/85

REV.					
1	DATE	BY	SPEC.	AS NOTED	
2	DATE	BY	HOLES	15/16 ϕ 4/N	
3	DATE	BY	FINISH	NONE	

FRANKEL STEEL LIMITED
220 ATTWELL DRIVE, UNIT 1, REXDALE, ONTARIO M9W 5B2

MADE 27		DATE	SQUAD	PROJECT:	CONTRACT	DWG.No.
	EC	MARCH 1/85	FR	7 WORLD TRADE CENTER	84-152	1020
CHK'D 28	ES	DATE 14-5-85		DETAIL: COLUMN (66) (8TH TIER)		