


W19×455

A1023

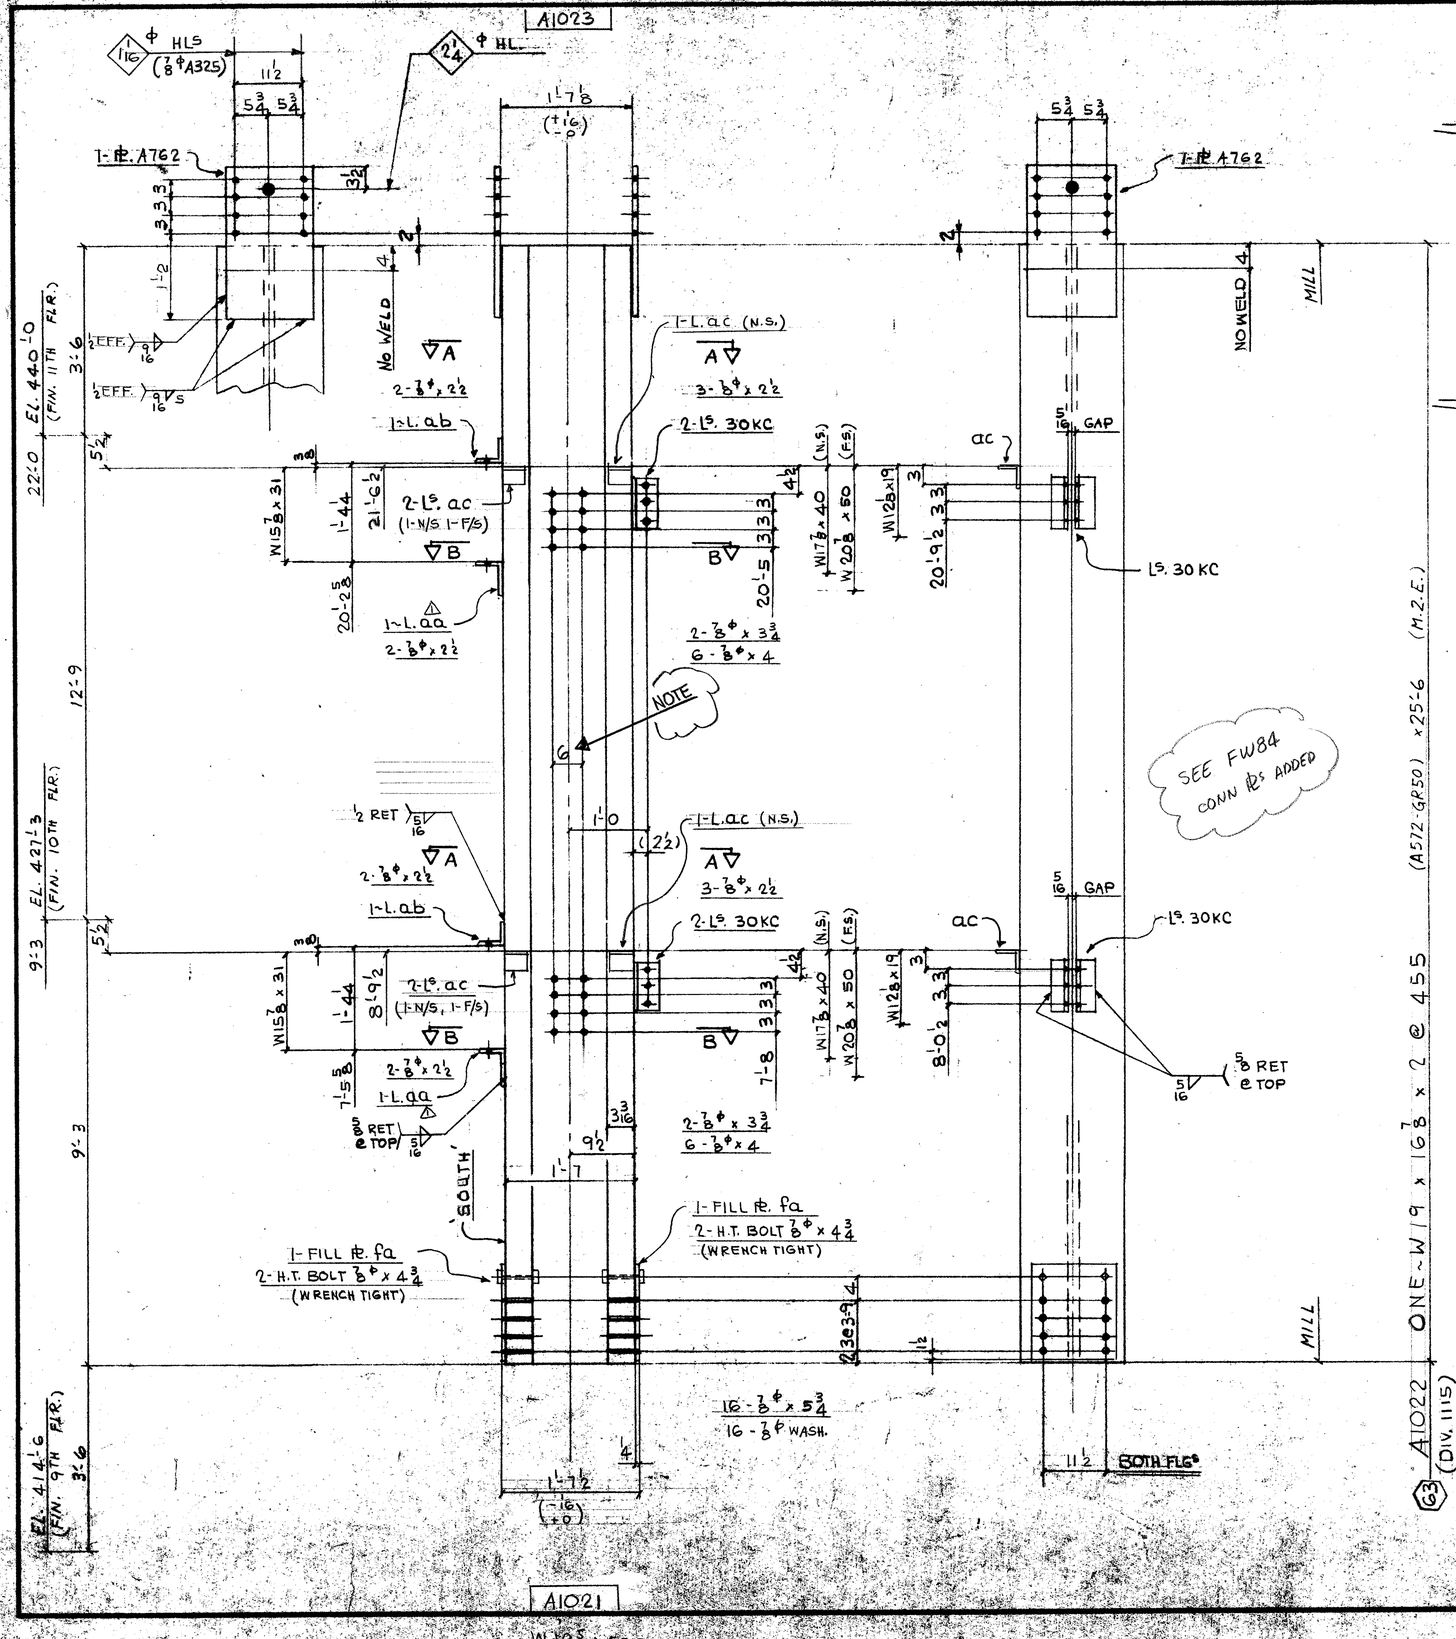

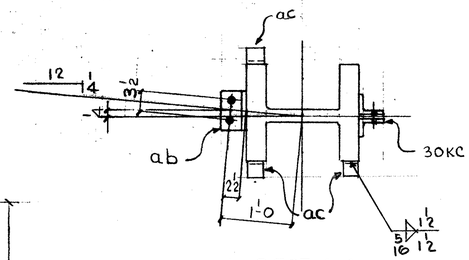

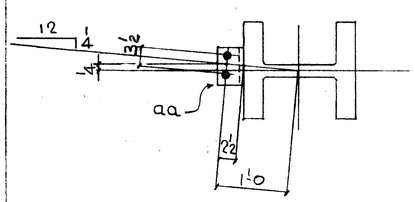

FIELD BOLTS:

14 - 7/8Φ (A325F)	x 2 1/2
4 -	x 3 3/4
12 -	x 4
16 -	x 5 3/4
16 - 7/8Φ (A325) WASH.	

DIM'S SHOWN IN BRACKETS ARE BASED ON ACCURATE COL SIZES.

SHOP SCRIBE VISIBLE C/L ON BOTH FLGS & B/S WEB TOP & BOTT.

MAT'L G40·21-44W U/N
E70 SERIES ELECTRODES
REF. DWG. E10/11, E117, E117A
901.9114

BILL OF MATERIAL

LINE	CODE	COMMX SHIP DIVN.	PIECE MARKS MAIN MAT'L.	PIECE MARKS DETAIL MAT'L	NO OF PIECES	MATERIAL DESCRIPTION PL	WIDTH Inch	16th	X PLATE ONLY THK. In.	16th	GRADE CODE	DOOR	FINISHED LENGTH Feet	In.	16th	PAGE	LINE	REMARKS
01				F001														
02																		
03				30KC	4	L	4	x	3	8	44W		0	8	8			
04				A1	2	L	8	x	4	x 3/4			0	8	0			
05				AB	2	L	4	x	4	x 3/8			0	6	8			
06				AC	6	L	3	x	3	x 3/8			0	3	0			PLAIN
07																		
08				A762	2	PL	14	B	X		010	44W		2	1	0		
09				FA	2	+	14	B	X		04			1	4	0		
10					4	H.T. BOLT 7/8 x 4 3/4					325								
11																		
12					1	I.F. 5/16									1	0	0	
13					1	I.F. 9/16									4	0	0	
14																		
15																		
16																		
17	1115	A1022			1	W 14 x 455					A572GR50		25	6	0	16	16	M.2.E.
18																		
19																		
20																		
21																		
22																		
23																		
24																		
25																		
26			TOTAL	26								TOTAL	39					1-OF-1

01																		
02																		
26			TOTAL									TOTAL						

Lea Rev'd

REV					
1	DATE MAY 13	BY FR	SPEC. AS NOTED	FRANKEL STEEL LIMITED	
2	DATE	BY	HOLES 15/16Φ U/N	220 ATTWELL DRIVE, UNIT 1, REXDALE, ONTARIO M9W 5B2	
3	DATE	BY	FINISH NONE		
MADE 27	EC	DATE MAY 1/85	SQUAD	PROJECT: 7 WORLD TRADE CENTER	CONTRACT 84-152
CHK'D 28	BF	LATE APR 16/1985	FR	DETAIL: COLUMN (63) (6TH TIER)	DWG.No. 1022

May 21/85