


W18 5/8 x 426

A1024

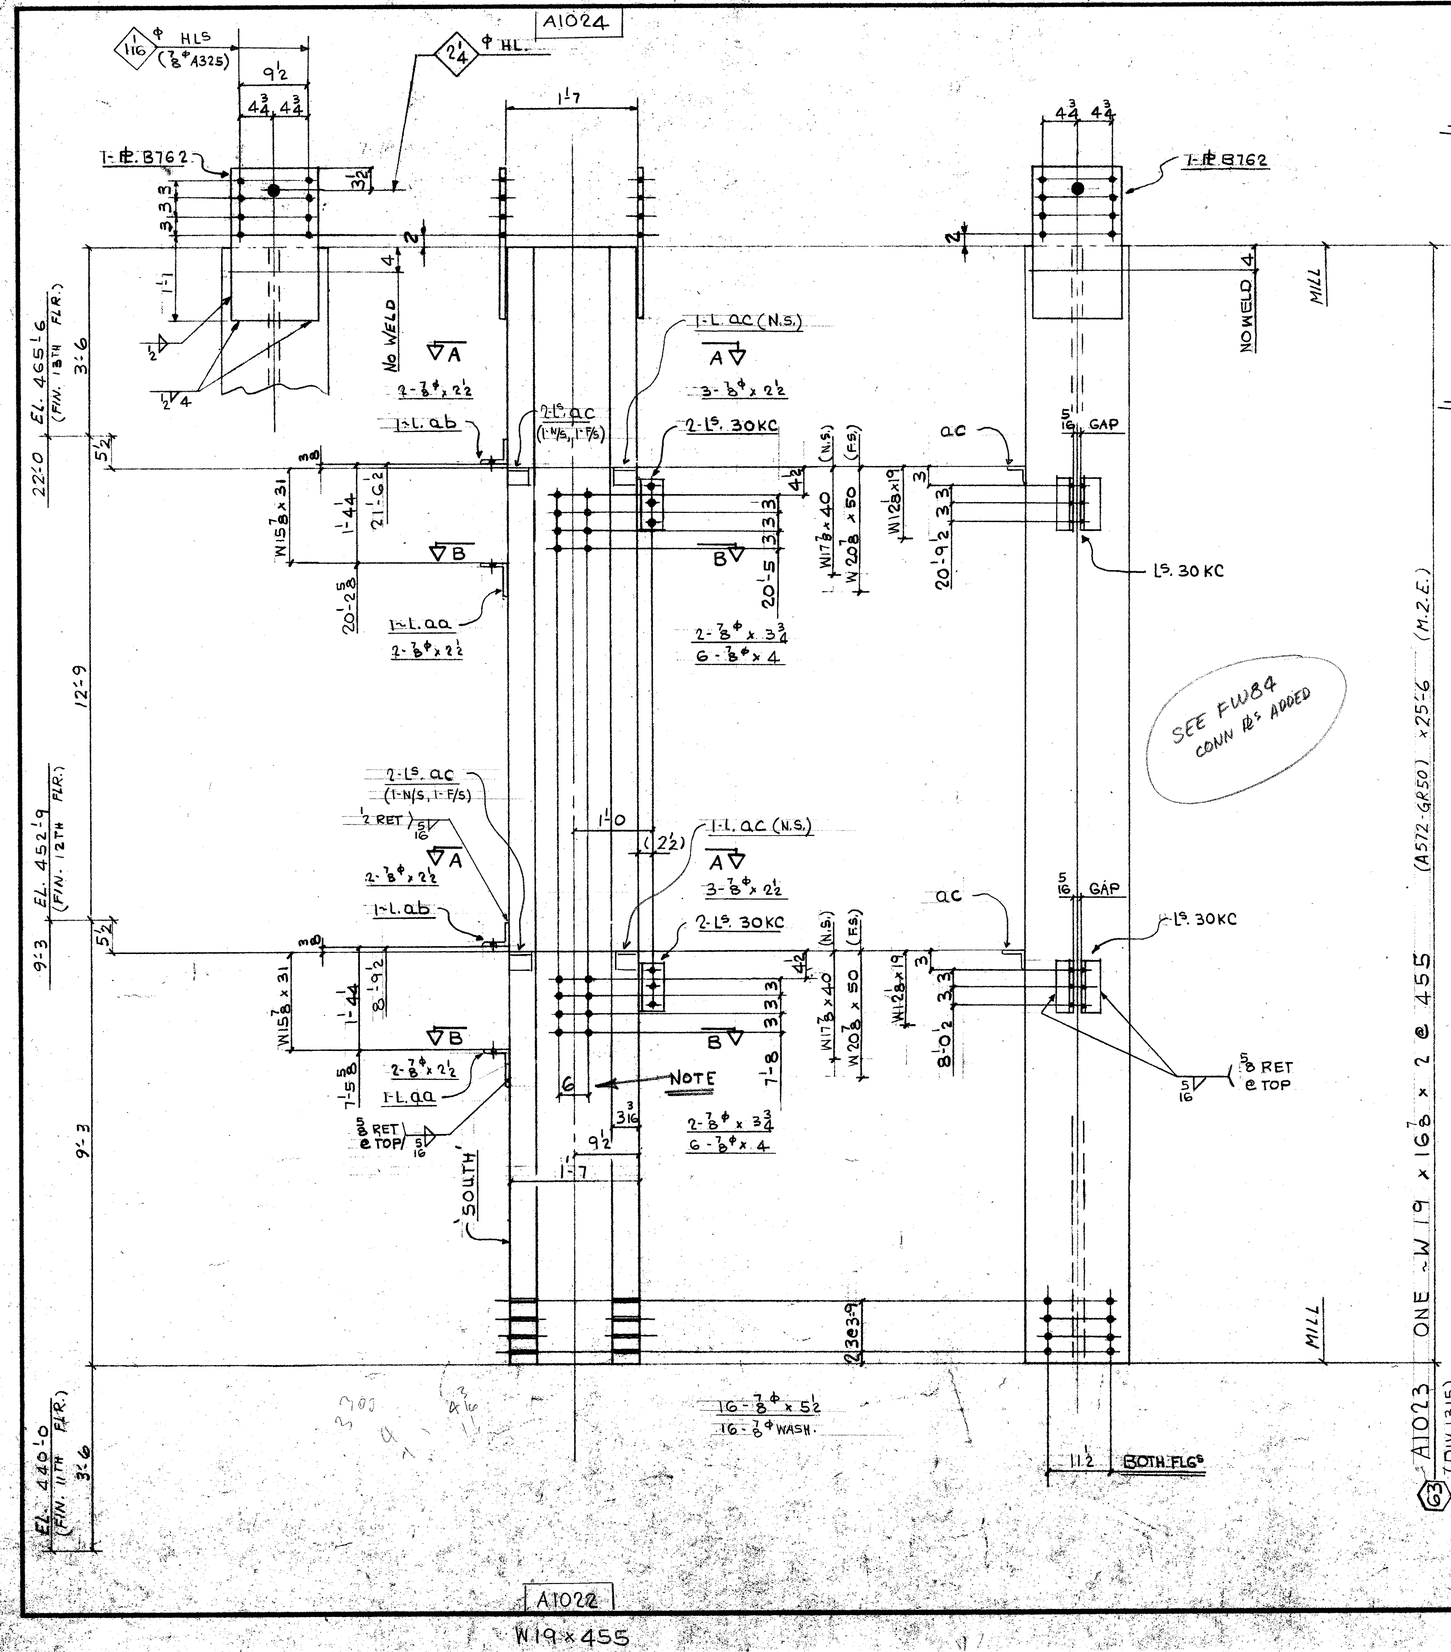

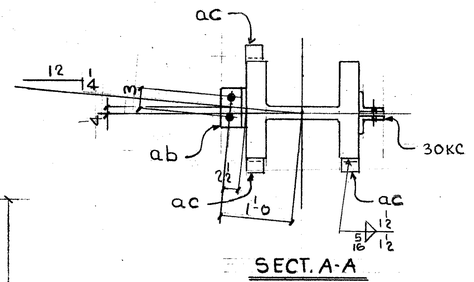

SECT. A-A

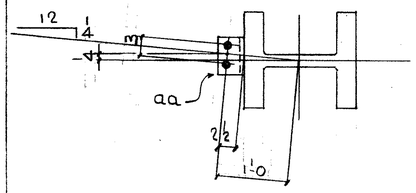

SECT. B-B

FIELD BOLTS:

14 - 7/8 ϕ (A325F) x 2 1/2
4 - x 3 3/4
12 - x 4
16 - x 5 1/2
16 - 7/8 ϕ (A325) WASH.

DIM'S SHOWN IN BRACKETS ARE BASED ON ACCURATE COL SIZES.

SHOP SCRIBE VISIBLE C/L ON BOTH FLGS & B/S WEB TOP & BOTT.

MAT'L G40.21-44W U/N
E70 SERIES ELECTRODES
REF. DWG. E12/13, E117, E117A
901, 9114

BILL OF MATERIAL

LINE	CC OD STE	COMM'X SHIP DIVN.	PIECE MARKS MAIN MAT'L.	PIECE MARKS DETAIL MAT'L.	NO. OF PIECES	MATERIAL DESCRIPTION PL	WIDTH Inch	WIDTH 16th	X PLATE ONLY	THK. In.	THK. 16th	GRADE CODE	DOOR SIDE	FINISHED LENGTH Feet	FINISHED LENGTH In.	FINISHED LENGTH 16th	PAGE	LINE	REMARKS
01					F001														
02																			
03				30KC	4	L	4		3 x 3/8			44W		9	8	8			
04				AA	2	L	8		4 x 3/4					10	8	0			
05				AB	2	L	4		4 x 3/8					6	6	8			
06				AC	6	L	3		3 x 3/8					3	3	0			PLAIN
07				B762	2	PL	12	8	X		010	44W		2	0	0			
08																			
09																			
10																			
11					1	IF	5/16							6	0	0			
12					1	IF	1/2							4	0	0			
13																			
14																			
15	1315	A1023			1	W	14 x 455					A572GR50		25	6	16	16	N.2.E.	
16																			
17																			
26			TOTAL		40				TOTAL					37					1-OF-1

01																			
02																			
26			TOTAL						TOTAL										

R 1 DATE	BY	SPEC. AS NOTED	FRANKEL STEEL LIMITED			
E 2 DATE	BY	HOLES 15/16 ϕ U/N	220 ATTWELL DRIVE, UNIT 1, REXDALE, ONTARIO M9W 5B2			
V 3 DATE	BY	FINISH NONE				
MADE 27 EC	DATE MARCH '85	SQUAD FR	PROJECT: 7 WORLD TRADE CENTER	CONTRACT 84-152	DWG.No. 1023	
CHK'D 28 ES	DATE 9-5-85		DETAIL: COLUMN (63) (7TH TIER)			

May 21/85

A1022

W19 x 455