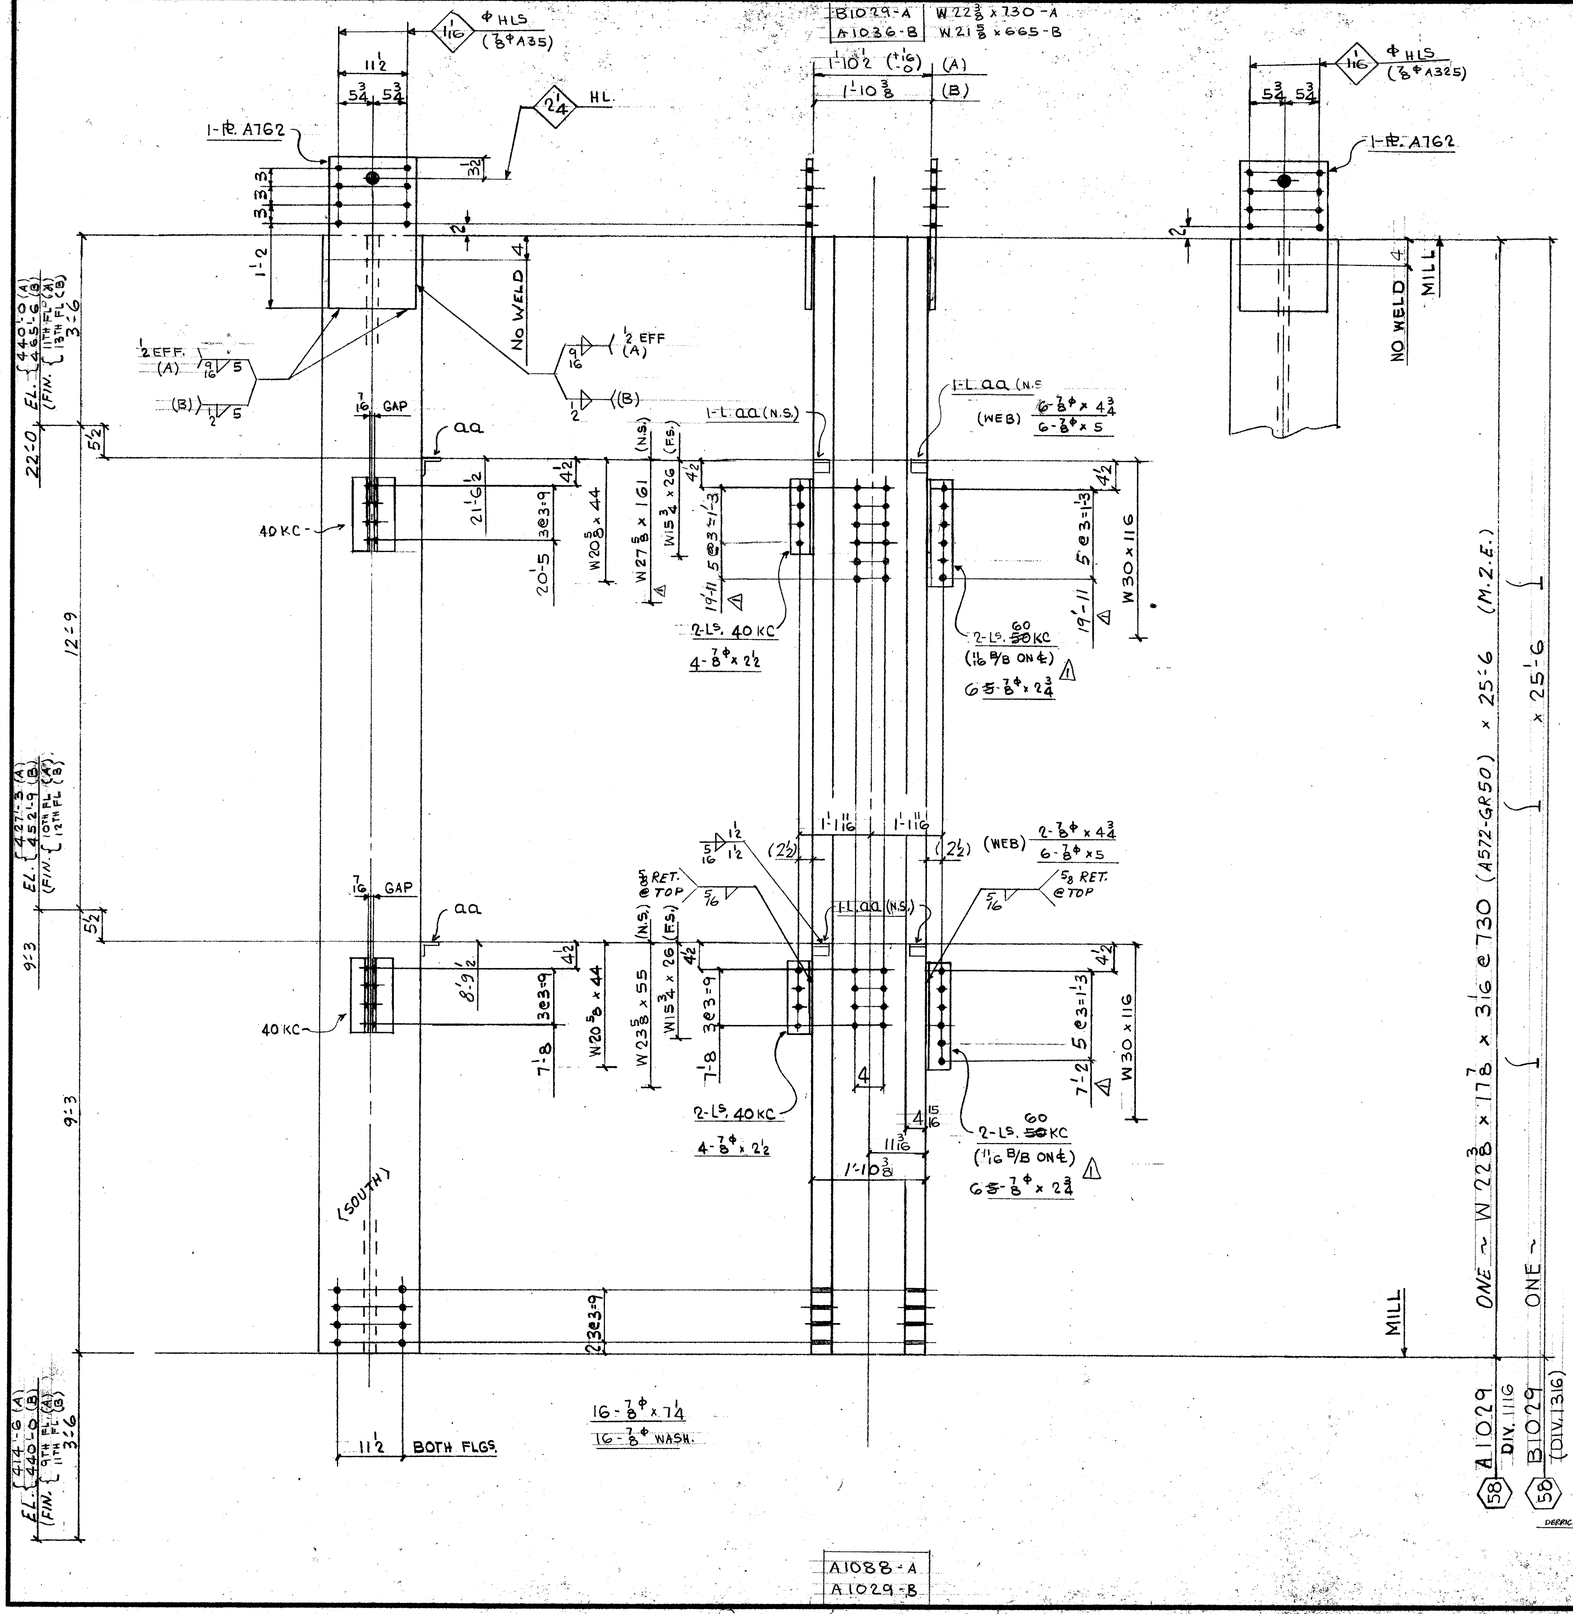


FIELD BOLTS:

16 - 7/8Φ (A325F) x 2 1/2
24 - x 2 3/4
16 - x 4 3/4
24 - x 5
32 - x 7/4
32 - 7/8Φ (A325) WASH.

DIM'S SHOWN IN BRACKETS ARE BASED ON ACCURATE COL SIZES.

SHOP SCRIBE VISIBLE C/L ON BOTH FLGS & B/S WEB TOP & BOTT.

MAT'L G40.21-44W U/N
E70 SERIES ELECTRODES
REF. DWG.S E10 TO E13
E117.901

BILL OF MATERIAL

LINE	CCOSTE	COMMX SHIP DIVN.	PIECE MARKS MAIN MAT'L.	PIECE MARKS DETAIL MAT'L.	NO. OF PIECES	MATERIAL DESCRIPTION PL	WIDTH Inch	WIDTH 16th	X PLATE ONLY	THK. In.	THK. 16th	GRADE CODE	DOOR	FINISHED LENGTH Feet	FINISHED LENGTH In.	FINISHED LENGTH 16th	PAGE	LINE	REMARKS
01				F002															
02																			
03				40KC	8	L	4		x 3 x	3/8		44W			9	11	8		
04				60KC	8										1	5	8		
05				AA	8	L	3		x 3 x	3/8					0	3	0		(PLAIN)
06																			
07				A762	4/1	PL	14		B x			44W			2	1	0		
08									x										
09																			
10																			
11																			
12					1	I.F.	5/16								1	8	0		
13					1	I.F.	1/2								4	0	0		
14					1	I.F.	9/16								4	0	0		
15																			
16																			
17			116 A1029		1		W14		x 730			A572GR50		25	6	15	3	M2E	
18			1316 B1029		1									25	6	15	3		
19																			
20																			
21																			
22																			
23																			
24																			
25																			
26		TOTAL			35							TOTAL			79				1-OF-1
01																			
02																			
03																			
JB																			
09																			
10																			
26		TOTAL										TOTAL							May 10/85

REV.			
1	DATE MAY 9,85	BY H S S	SPEC. AS NOTED
2	DATE	BY	HOLES 15/16 Φ U/N
3	DATE	BY	FINISH NONE

FRANKEL STEEL LIMITED
220 ATTWELL DRIVE, UNIT 1, REXDALE, ONTARIO M9W 5B2

MADE		DATE	SQUAD
27	EC	MARCH/85	FR
CHK'D. 28	J.B	DATE APR 29/85	

PROJECT: 7 WORLD TRADE CENTER
DETAIL: COLUMN 58 (6TH & 7TH TIER)
CONTRACT 84-152
DWG.No. 1029

DERRICK CONN.