


W184 x 398

A1031

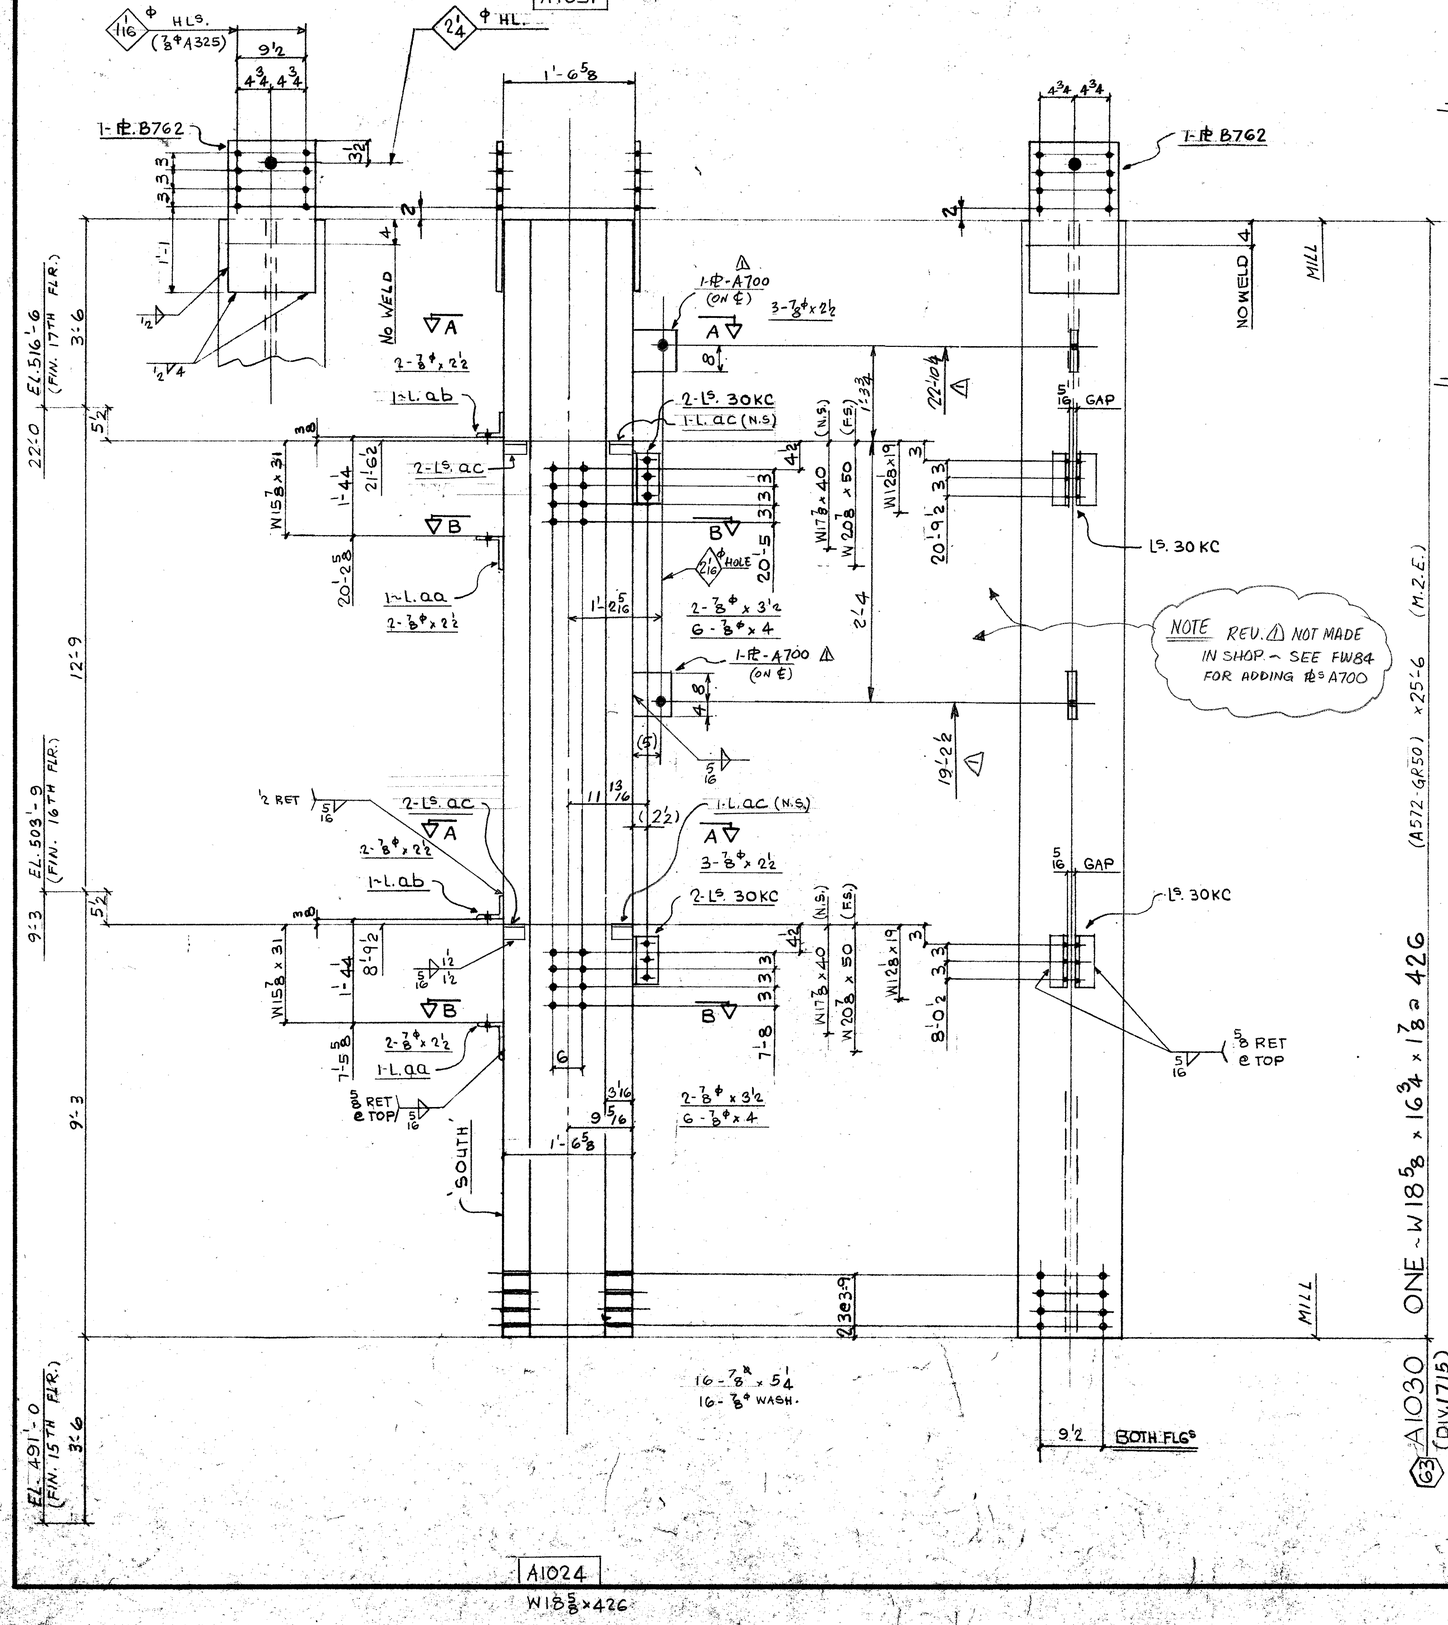

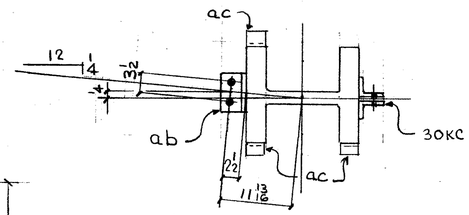

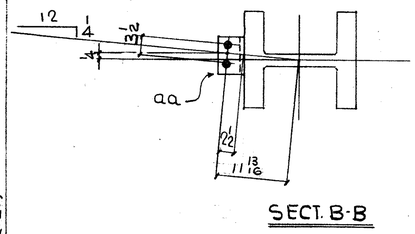

FIELD BOLTS:

14 - 7/8ϕ (A325F) x 2 1/2
4 - x 3 1/2
12 - x 4
16 - x 5 1/4

16 - 7/8 (A325) WASH.

DIM'S SHOWN IN BRACKETS ARE BASED ON ACCURATE COL SIZES.

SHOP SCRIBE VISIBLE C/L ON BOTH FLGS & B/S WEB TOP & BOTT.

MAT'L G40·21-44W U/N
E70 SERIES ELECTRODES
REF. DWG. E16, E17 E117, E117A
901, 9114

BILL OF MATERIAL

LINE	COSD TE	COMMX SHIP DIVN.	PIECE MARKS MAIN MAT'L.	PIECE MARKS DETAIL MAT'L.	NO OF PIECES	MATERIAL DESCRIPTION PL	WIDTH Inch	WIDTH 16th	X PLATE ONLY	THK In.	THK 16th	GRADE CODE	OSOR	FINISHED LENGTH Feet	FINISHED LENGTH In.	FINISHED LENGTH 16th	PAGE	LINE	REMARKS
01					F001														
02																			
03				30KC	4	L	4		x 3 x 3/8			44W		0	8	8			
04				AA	2	L	8		x 4 x 3/4					0	8	0			
05				AB	2	L	4		x 4 x 3/8					0	6	8			
06				AC	6	L	3		x 3 x 3/8					0	3	0			PLAIN
07																			
08			B762		2	PL	12	8	x		0	10 44W		2	0	0			
09		X	A700		2	PL	9	0	x		1	0		1	0	0			
10					1	F		5/16							7	9			
11					1	F		1/2							4	0			
12																			
13																			
14																			
15		1715	A1030		1	W14 x 426						A572GR50		25	6	16	21	M.2.E.	
16																			
17																			
26			TOTAL		22				TOTAL					39					1-OF-1
01																			
02																			
26			TOTAL						TOTAL										

⚠ PL A700 ADDED

R E V.				SPEC. AS NOTED	FRANKEL STEEL LIMITED
	⚠ 1	DATE JULY 17/85	BY WG.	HOLES 15/16ϕ 4/N	220 ATTWELL DRIVE, UNIT 1, REXDALE, ONTARIO M9W 5B2
	2	DATE	BY	FINISH NONE	
	3	DATE	BY		

MADE	DATE	SQUAD	PROJECT: 7 WORLD TRADE CENTER	CONTRACT	DWG.No.
27 M.X.	MARCH '85	FR	DETAIL: COLUMN (63) (9TH TIER)	84-152	1030
CHK'D. 28 ES	LATE 24-5-85				

May 30/85

A1024

W18 5/8 x 426