

W 17 7/8 × 370

A1032

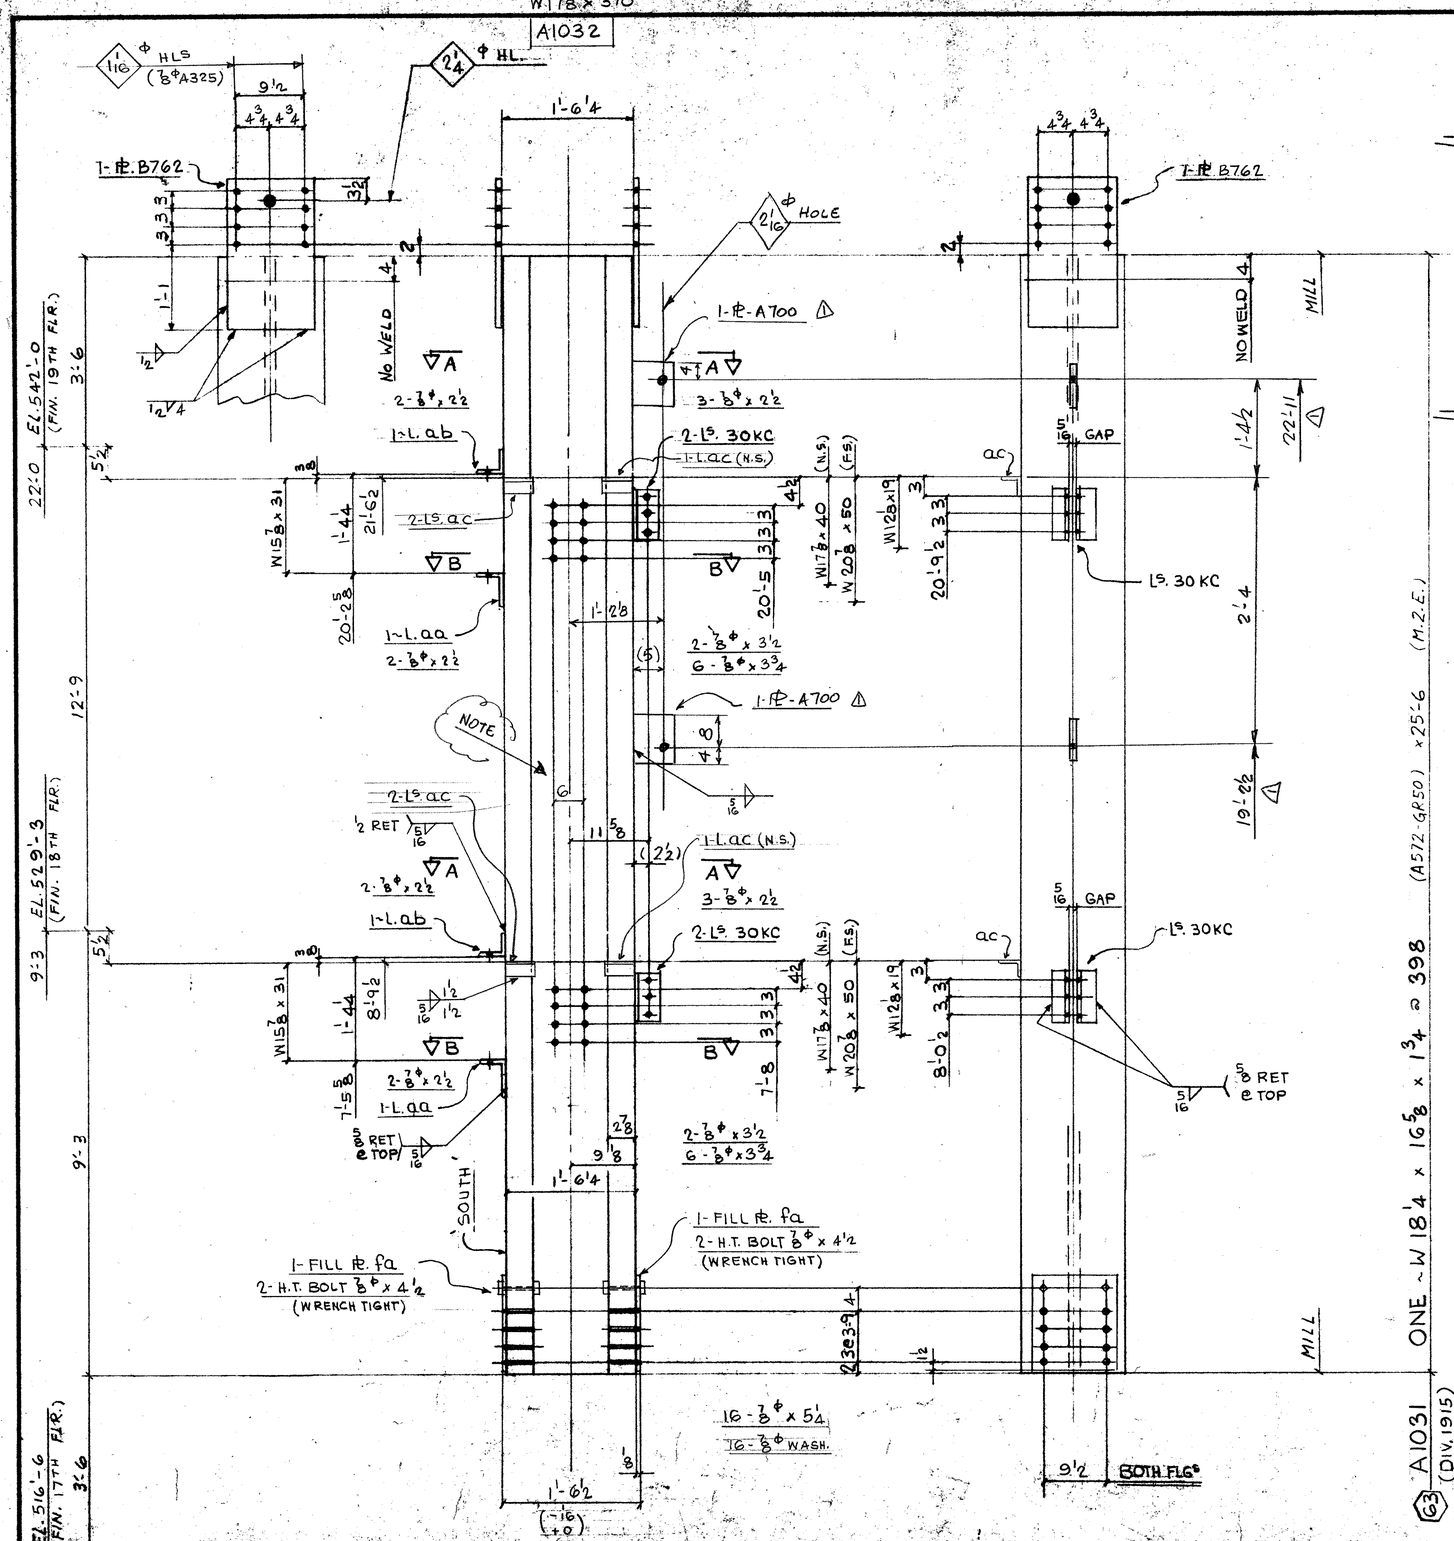


A1030

W 18 5/8 × 426

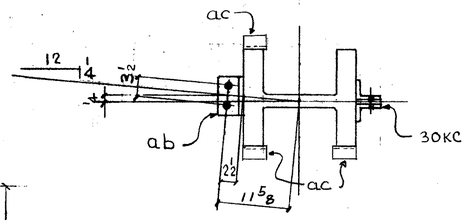

SECT. A-A

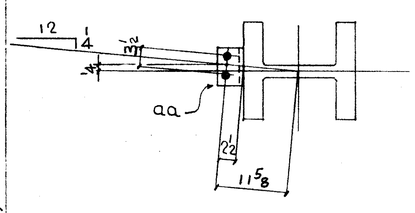

SECT. B-B

FIELD BOLTS:

14 - 7/8 Φ (A325F) x 2 1/2
4 - x 3 1/2
12 - x 3 3/4
16 - x 5 1/4

16 - 7/8 Φ (A325) WASH.

DIM'S SHOWN IN BRACKETS ARE BASED ON ACCURATE COL SIZES.

SHOP SCRIBE VISIBLE C/L ON BOTH FLGS & B/S WEB TOP & BOTT

MAT'L G40.21-44W U/N
E70 SERIES ELECTRODES
REF. DWG. E18/19, E117, E117A
901.9114

BILL OF MATERIAL

LINE	CODE	COMMX SHIP DWN.	PIECE MARKS MAIN MAT'L.	PIECE MARKS DETAIL MAT'L.	NO OF PIECES	MATERIAL DESCRIPTION PL	WIDTH Inch	16th	X PLATE ONLY THK Inch	16th	GRADE CODE	DSR	FINISHED LENGTH Feet	In.	16th	PAGE	LINE	REMARKS
01			F001															
02																		
03				30KC	4	L	4	×	3	× 3/8		44W		2	8	8		
04				AA	2	L	8	×	4	× 3/4		⊥		0	9	0		
05				AB	2	L	4	×	4	× 3/8		⊥		0	6	8		
06				AC	6	L	3	×	3	× 3/8		44W		0	3	0		
07																		
08				B762	2	PI	12	8	X		010	44W		2	0	0		
09				FA	24		12	8	X		002	⊥		1	4	0		
10					4	HT BOLT	7/8	x	4	1/2	325							
11	X			A700	2	PI	9	0			010	44W		1	0	0		
12					1	IF	5/16									8	0	0
13					1	IF	1/2									4	0	0
14																		
15																		
16																		
17			1915A1031		1	W14	×	398			A572GR50		25	6	0	1624	M.2.E.	
18																		
19																		
20																		
21																		
22																		
23																		
24																		
25																		
26			TOTAL		28						TOTAL		41					1-OF-1
01																		
02																		
26			TOTAL								TOTAL							

1 PL A700 ADDED

R E V.	1 DATE JULY 19/85 BY WG	SPEC. AS NOTED	FRANKEL STEEL LIMITED		
	2 DATE BY	HOLES 15/16 Φ U/N	220 ATTWELL DRIVE, UNIT 1, REXDALE, ONTARIO M9W 5B2		
	3 DATE BY	FINISH NONE			
MADE 27 M.X.	DATE MARCH /85	SQUAD FR	PROJECT: 7 WORLD TRADE CENTER	CONTRACT	DWG.No.
CHK'D 28 ES	DATE LATE 29-5-85		DETAIL: COLUMN G3 (10TH TIER)	84-152	1031