
W204 x 550

A1035

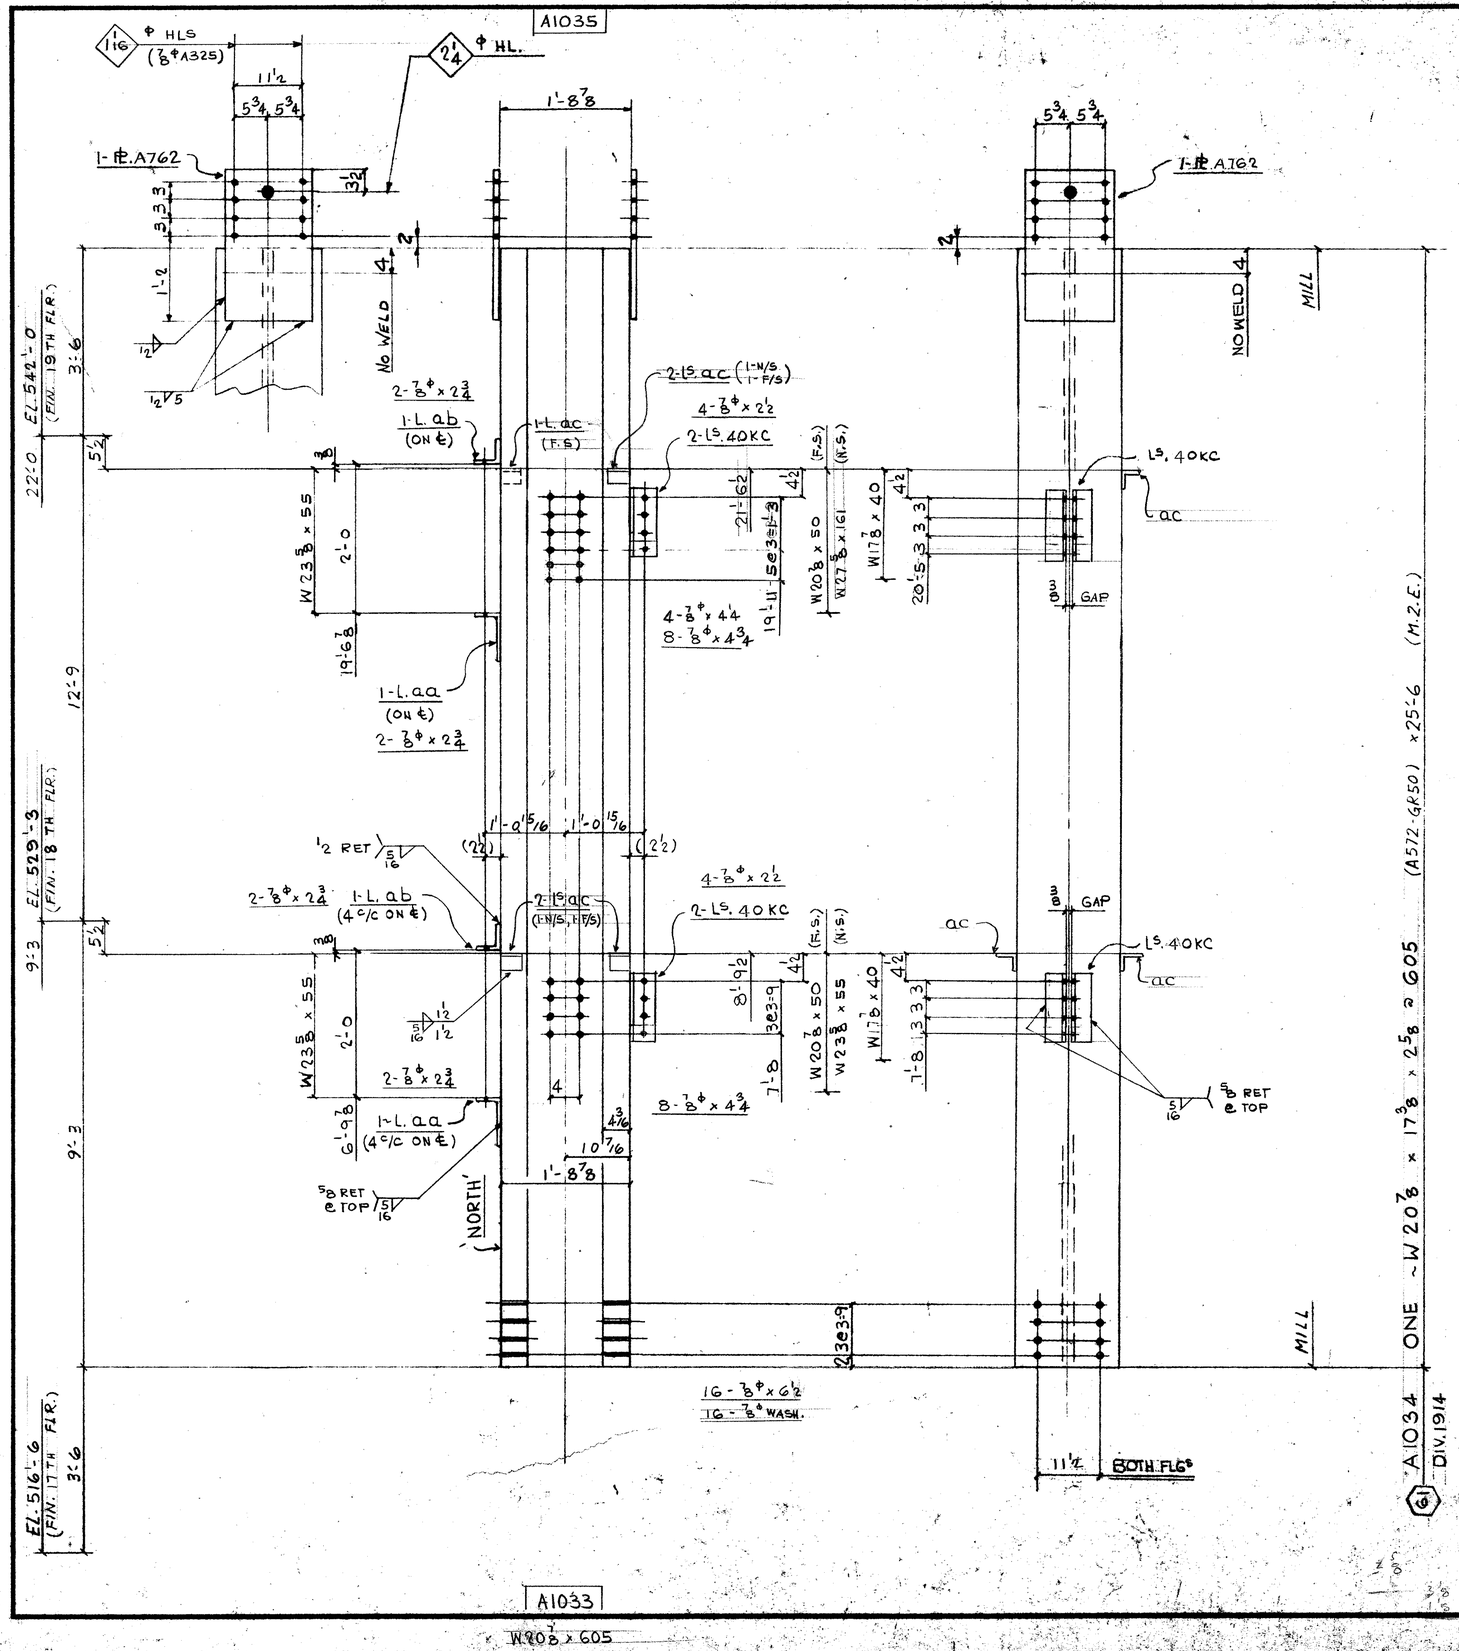

FIELD BOLTS:

8 - 7/8ϕ (A325F) x 2 1/2
8 - x 2 3/4
4 - x 4 1/4
16 - x 4 3/4
16 - x 6 1/2
16 - 7/8ϕ (A325) WASH.

DIM'S SHOWN IN BRACKETS ARE BASED ON ACCURATE COL SIZES.

SHOP SCRIBE VISIBLE C/L ON BOTH FLGS & B/S WEB TOP & BOTT

MAT'L G40.21-44W U/N
E70 SERIES ELECTRODES
REF. DWG. E18, E19, E117, E117A
901, 9114

BILL OF MATERIAL

LINE	CC GOOSE	COMMX SHIP DIVN.	PIECE MARKS MAIN MAT'L	PIECE MARKS DETAIL MAT'L	NO. OF PIECES	MATERIAL DESCRIPTION PL	WIDTH Inch	WIDTH 16th	X PLATE ONLY THK In	THK 16th	GRADE CODE	DESCRI.	FINISHED LENGTH Feet	FINISHED LENGTH In.	FINISHED LENGTH 10th	PAGE LINE	REMARKS
01			F001														
02																	
03	CL			40KC	4	L	4	x 3 x	3/8		44W		0	11	8		
04				AA	2	L	8	x 4 x	3/4				0	8	0		
05				AB	2	L	4	x 4 x	3/8				0	7	0		
06				A762	2PL	14	8	X		010	44W		2	1	0		
07				AC	7	L	3	x 3 x	3/8				0	3	0		PLAIN
08																	
09																	
10					1	IF	5	/16							8	0	0
11					1	IF	1	/2							5	0	0
12																	
13																	
14																	
15			1914A1034		1	W14 x 605					A572GR50		25	6	16	9	M.2.E.
16																	
17																	
26			TOTAL	21					TOTAL	40							1-OF-1
01																	
02																	
26			TOTAL						TOTAL								

June 9/85

REV.				
1	DATE	BY	SPEC.	AS NOTED
2	DATE	BY	HOLES	15/16ϕ U/N
3	DATE	BY	FINISH	NONE

FRANKEL STEEL LIMITED
220 ATTWELL DRIVE, UNIT 1, REXDALE, ONTARIO M9W 5B2

MADE	DATE	SQUAD
27 M.X.	MARCH 85	FR
CHK'D 28 E S	DATE 29-5-85	

PROJECT: 7 WORLD TRADE CENTER
DETAIL: COLUMN (61) (10TH TIER)

CONTRACT 84-152 | DWG.No. 1034