
W19 5/8 x 500

A1147

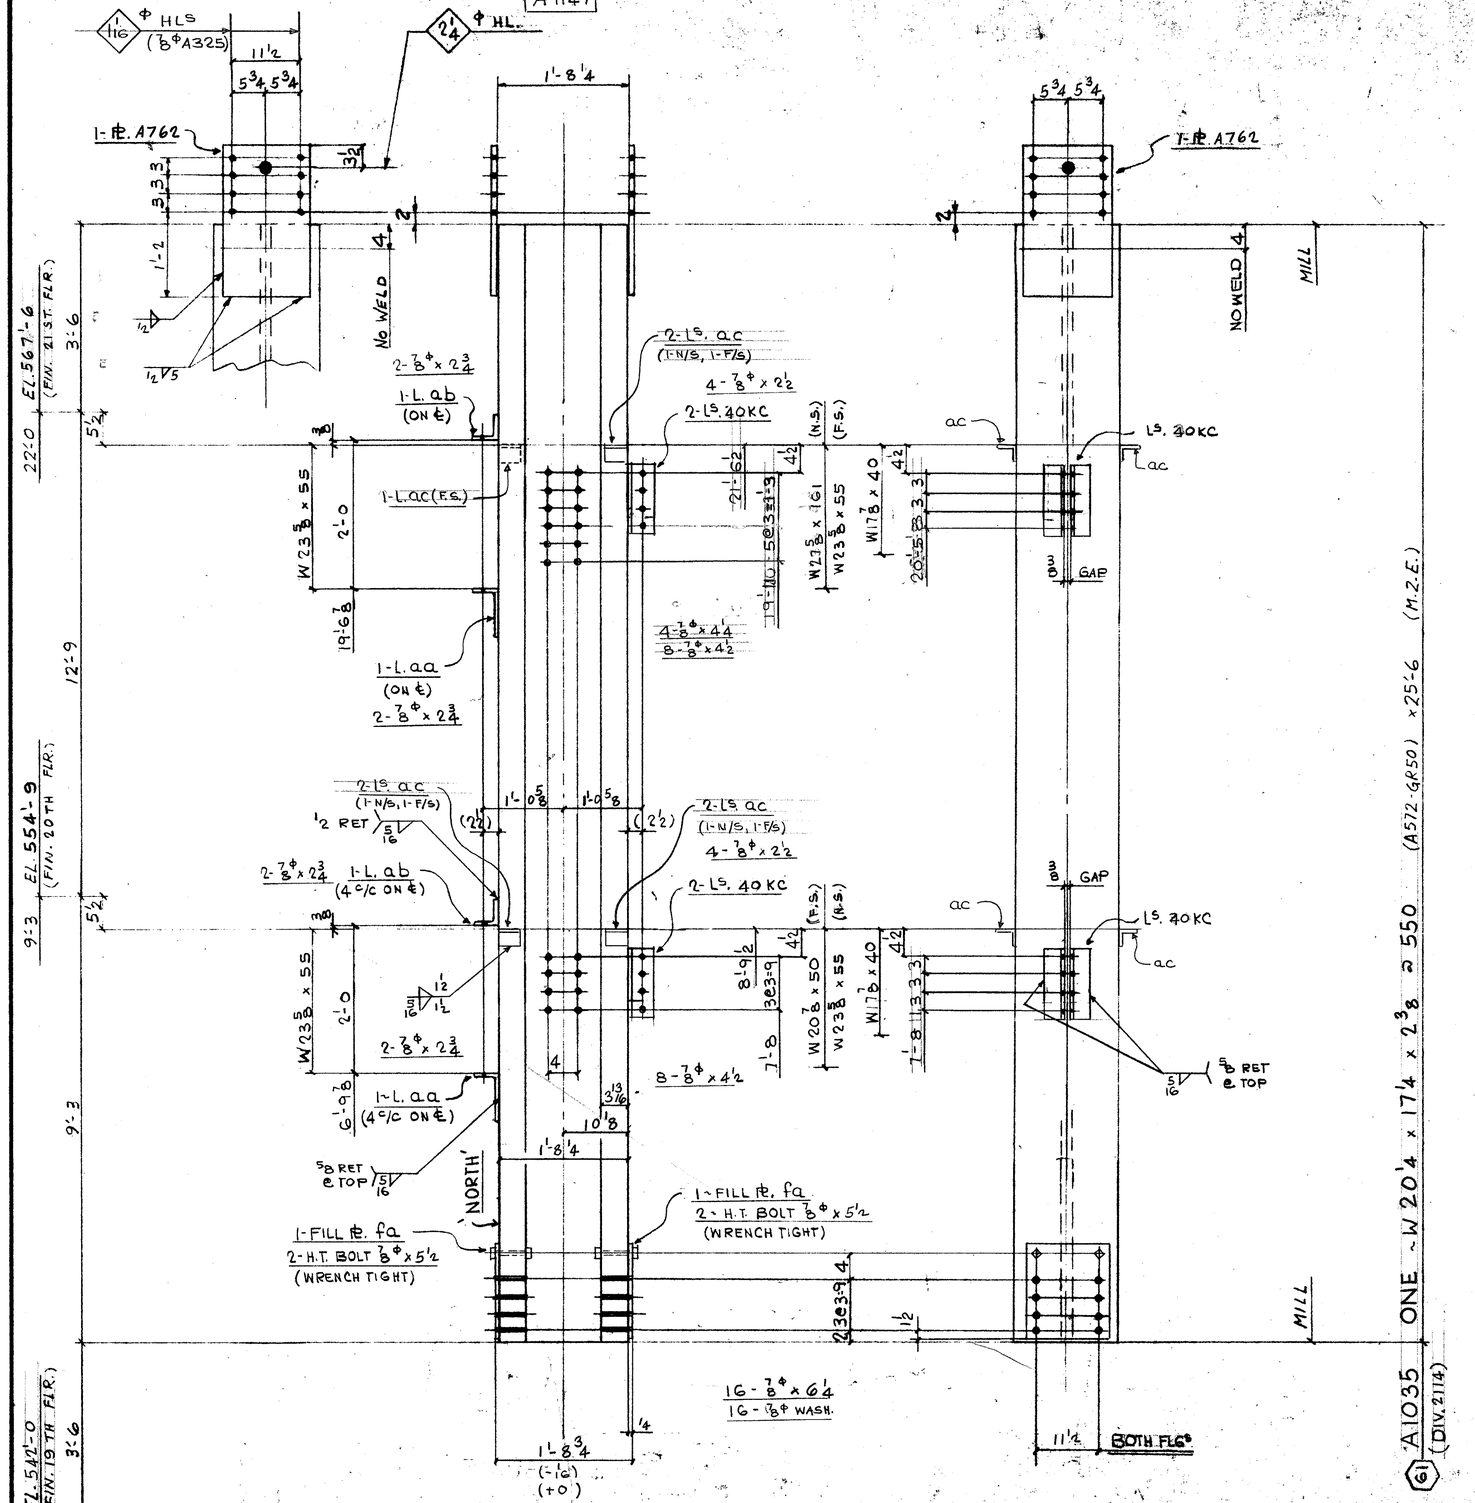

A1034

W 20 7/8 x 605

FIELD BOLTS:

8 - 7/8Φ (A325F) x 2 1/2
8 - x 2 3/4
16 - x 4 1/2
16 - x 6 1/4
4 - x 4 1/4
16 - 7/8Φ (A325) WASHER

DIM'S SHOWN IN BRACKETS ARE BASED ON ACCURATE COL SIZES.

SHOP SCRIBE VISIBLE C/L ON BOTH FLGS & B/S WEB TOP & BOTT.

MAT'L G40.21-44W U/N
E70 SERIES ELECTRODES
REF. DWG. E20, E21, E117, E117A
901, 9114

BILL OF MATERIAL

LINE	CODE	COMMX SHIP DIVN.	PIECE MARKS MAIN MAT'L.	PIECE MARKS DETAIL MAT'L.	NO OF PIECES	MATERIAL DESCRIPTION PL	WIDTH Inch	WIDTH 16th	X PLATE ONLY THK In.	THK 16th.	GRADE CODE	DSR	FINISHED LENGTH Feet	FINISHED LENGTH In.	FINISHED LENGTH 16th	PAGE	LINE	REMARKS
01				F001														
02				AC	7	L	3	x 3 x 3/8					0	3	9			PLAIN
03	C1			40KC	4	L	4	x 3 x 3/8			44W		2	11	8			
04				AA	2	L	8	x 4 x 3/4			L		0	8	9			
05				AB	2	L	4	x 4 x 3/8			L		0	7	9			
06				A762	2	PL	14	8X		010	44W		2	1	9			
07				FA	2	L	14	8		04	L		1	1	4	0		
08																		
09																		
10					4	HT BOLT 7/8 x 5 1/4			325									
11																		
12																		
13					1	LF 5/16								8	0	0		
14					1	LF 1/2								4	0	0		
15																		
16																		
17																		
18			2114	A1035	1	W 14 x 550					A572GR50		25	6		1613	M26	
19																		
20																		
21																		
22																		
23																		
24																		
25																		
26			TOTAL		27		TOTAL						40			1-OF-1		

01																		
02																		
26			TOTAL				TOTAL											

January 10/85

REV				
1	DATE	BY	SPEC.	AS NOTED
2	DATE	BY	HOLES	15/16Φ
3	DATE	BY	FINISH	NONE

FRANKEL STEEL LIMITED
220 ATTWELL DRIVE, UNIT 1, REXDALE, ONTARIO M9W 5Z8

MADE 27	DATE MARCH 85	SQUAD	PROJECT: 7 WORLD TRADE CENTER	CONTRACT	DWG.No.
CHK'D 28 OW	DATE WIDE 5	FR	DETAIL: COLUMN (61) (11TH TIER)	84-152	1035