
W21 8 x 665

A1093

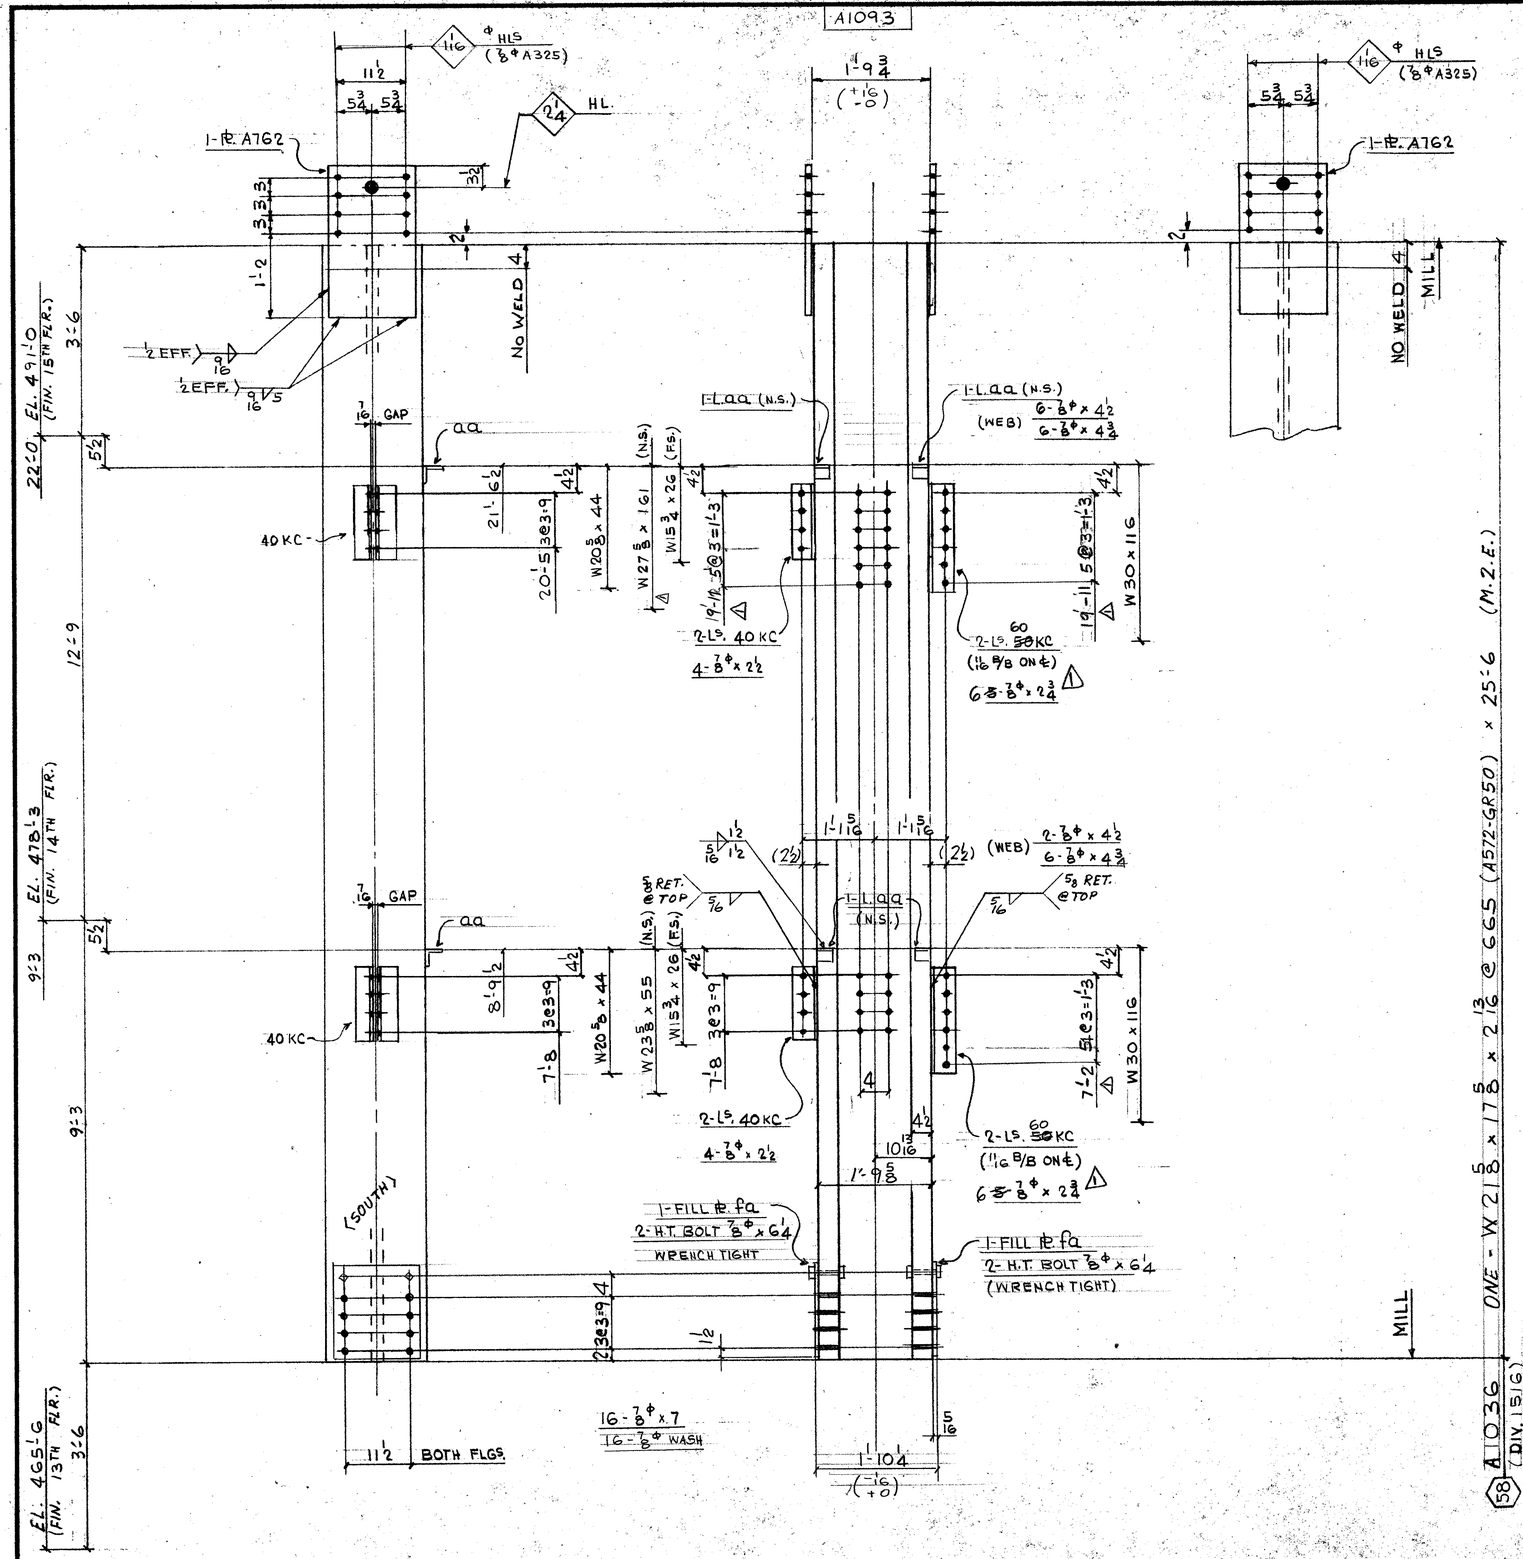

B1029

W 22 3/8 x 730

FIELD BOLTS:

8 - 7/8ϕ (A325F) x 2 1/2
12 - x 2 3/4
8 - x 4 1/2
12 - x 4 3/4
16 - x 7
16 - 7/8ϕ (A325) WASH.

DIM'S SHOWN IN BRACKETS ARE BASED ON ACCURATE COL SIZES.

SHOP SCRIBE VISIBLE C/L ON BOTH FLGS & B/S WEB TOP & BOTT.

MAT'L G40·21-44W U/N
E70 SERIES ELECTRODES
REF. DWG.S E14/15
E117, 901

BILL OF MATERIAL

LINE	CC OOSOTE	COMMX SHIP DIVN.	PIECE MARKS MAIN MAT'L.	PIECE MARKS DETAIL MAT'L.	NO. OF PIECES	MATERIAL DESCRIPTION PL	WIDTH Inch	WIDTH 16th	X PLATE ONLY	THK. In.	THK. 16th	GRADE CODE	D S O R	FINISHED LENGTH Feet	FINISHED LENGTH In.	FINISHED LENGTH 16th	PAGE E	LINE	REMARKS
01					F001														
02																			
03				40KC	4	L	4		x 3 x 3/8			44W		0	11	8			
04				60KC	4		1					1		1	5	8			
05				AA	4	L	3		x 3 x 3/8			44W		0	3	0			PLAIN
06																			
07				A762	2	PL	14	8	X		010	44W		2	1	0			
08				FA	2	L	14		X		05	1		1	4	0			
09																			
10																			
11					4	H.T BOLT 7/8 x 6 1/4						325							
12																			
13					1	LF 5/16								9	0	0			
14					1	LF 9/16								4	0	0			
15																			
16																			
17	15	16	A1036		1	W14 x 665						A572GR50		25	6	15	5	M2E	
18																			
19																			
20																			
21																			
22																			
23																			
24																			
25																			
26			TOTAL		24							TOTAL		42					1-OF-1

LINE																			
01																			
02																			
26			TOTAL									TOTAL							

DERRICK # APPL.

R	Δ DATE MAY 9/85	BY HSS	SPEC. AS NOTED	**FRANKEL STEEL LIMITED**	
E	2 DATE	BY	HOLES 15/16ϕ U/N	220 ATTWELL DRIVE, UNIT 1, REXDALE, ONTARIO M9W 5B2	
V.	3 DATE	BY	FINISH NONE		
MADE 27 EC	DATE MARCH/85	SQUAD FR	PROJECT: 7 WORLD TRADE CENTER	CONTRACT 84-152	DWG.No. 1036
CHK'D. 28 J.B	DATE APR 29/85		DETAIL: COLUMN 58 (8TH TIER)		

May 10/85