
W19 5/8 x 500

A1039

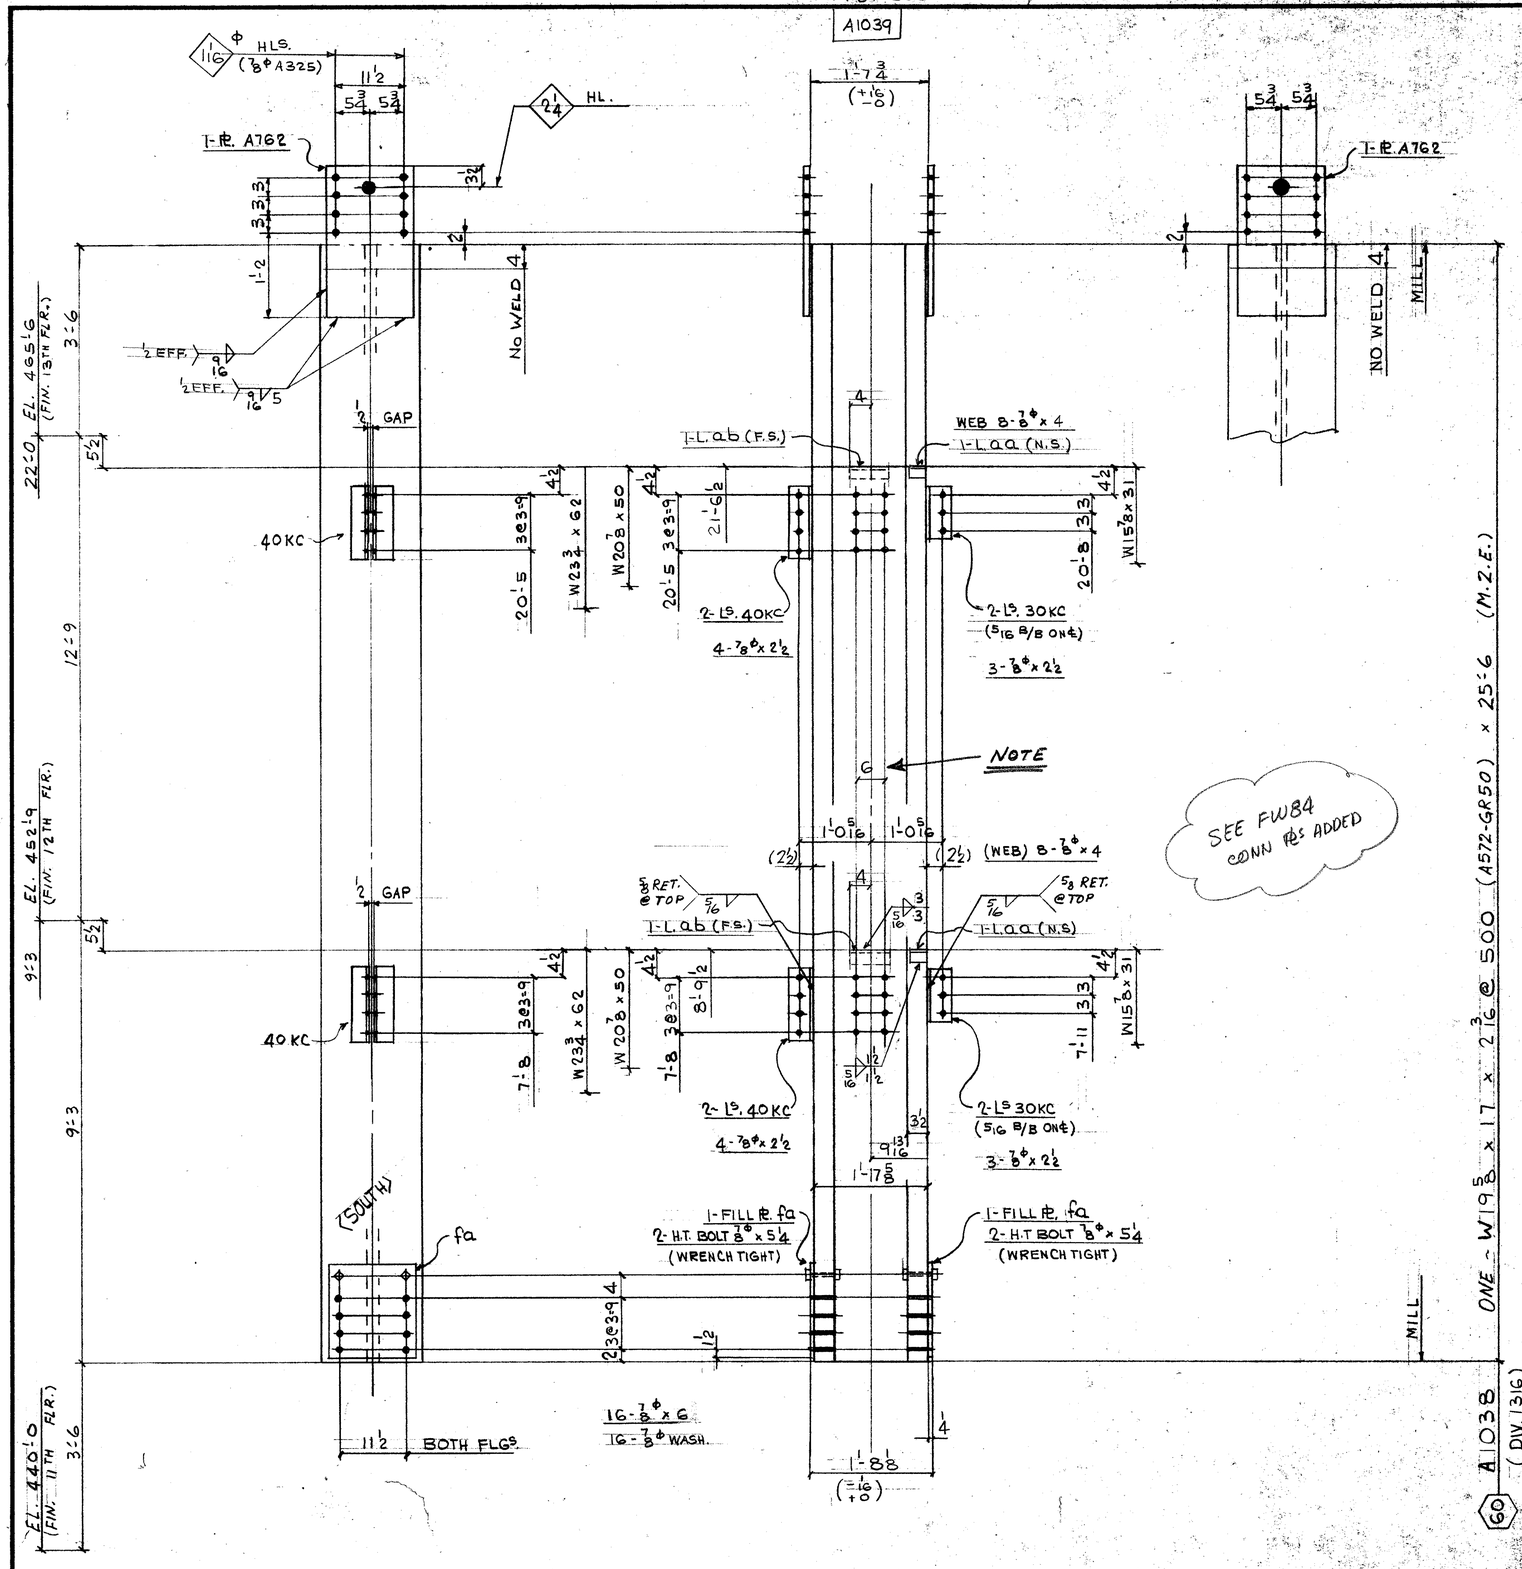

SEE FW84 CONN PLS ADDED

FIELD BOLTS:

14 - 7/8ϕ (A325F) x 2 1/2
16 - (x 4
16 - (x 6
16 - 7/8ϕ (A325) WASH.

DIM'S SHOWN IN BRACKETS ARE BASED ON ACCURATE COL SIZES.

SHOP SCRIBE VISIBLE C/L ON BOTH FLGS & B/S WEB TOP & BOTT.

MAT'L G40.21 - 44W U/N
E70 SERIES ELECTRODES
REF. DWG.S E12/13
E117, E901

BILL OF MATERIAL

LINE	CCOOSDTE	COMMX SHIP DIVN.	PIECE MARKS MAIN MAT'L.	PIECE MARKS DETAIL MAT'L.	NO. OF PIECES	MATERIAL DESCRIPTION PL	WIDTH Inch	WIDTH 16th	X PLATE ONLY	THK. In.	THK. 16th	GRADE CODE	DSOR	FINISHED LENGTH Feet	FINISHED LENGTH In.	FINISHED LENGTH 16th	PAGE	LINE	REMARKS
01					FOO!														
02																			
03				30KC	4	L	4	x	3 x 3/8			44W		0	8	8			
04				40KC	4									0	11	8			
05				AA	2	L	3	x	3 x 3/8					0	3	0			PLAIN
06				AB	2									0	8	0			
07				AT62	2	PL	14	8	x		0	10	44W	2	1	0			
08				FA	2	L	14	8	x		0	4		1	4	0			
09																			
10					4	H.T. BOLT 7/8 x 5 1/4							325						
11																			
12																			
13					1	IF	5/16								7	0	0		
14					1	IF	9/16								4	0	0		
15																			
16																			
17																			
18	1316	A1038			1		W14 x 500			A572GR50				25	6		15	12	M.Z.E.
19																			
20																			
21																			
22																			
23																			
24																			
25																			
26				TOTAL	24							TOTAL		39					1-OF-1

LINE	CCOOSDTE	COMMX SHIP DIVN.	PIECE MARKS MAIN MAT'L.	PIECE MARKS DETAIL MAT'L.	NO. OF PIECES	MATERIAL DESCRIPTION PL	WIDTH Inch	WIDTH 16th	X PLATE ONLY	THK. In.	THK. 16th	GRADE CODE	DSOR	FINISHED LENGTH Feet	FINISHED LENGTH In.	FINISHED LENGTH 16th	PAGE	LINE	REMARKS
01																			
02																			
26				TOTAL								TOTAL							May 31/85

REV.				
	1	DATE	BY	
	2	DATE	BY	
	3	DATE	BY	

SPEC. AS NOTED
HOLES 15/16ϕ U/N
FINISH NONE

FRANKEL STEEL LIMITED
220 ATTWELL DRIVE, UNIT 1, REXDALE, ONTARIO M9W 5B2

MADE	DATE	SQUAD
27 EC	MARCH/85	FR
CHK'D. 28 ES	DATE 9-5-85	

PROJECT: 7 WORLD TRADE CENTER
DETAIL: COLUMN (60) (7TH TIER)

CONTRACT 84-152 | DWG.No. 1038