
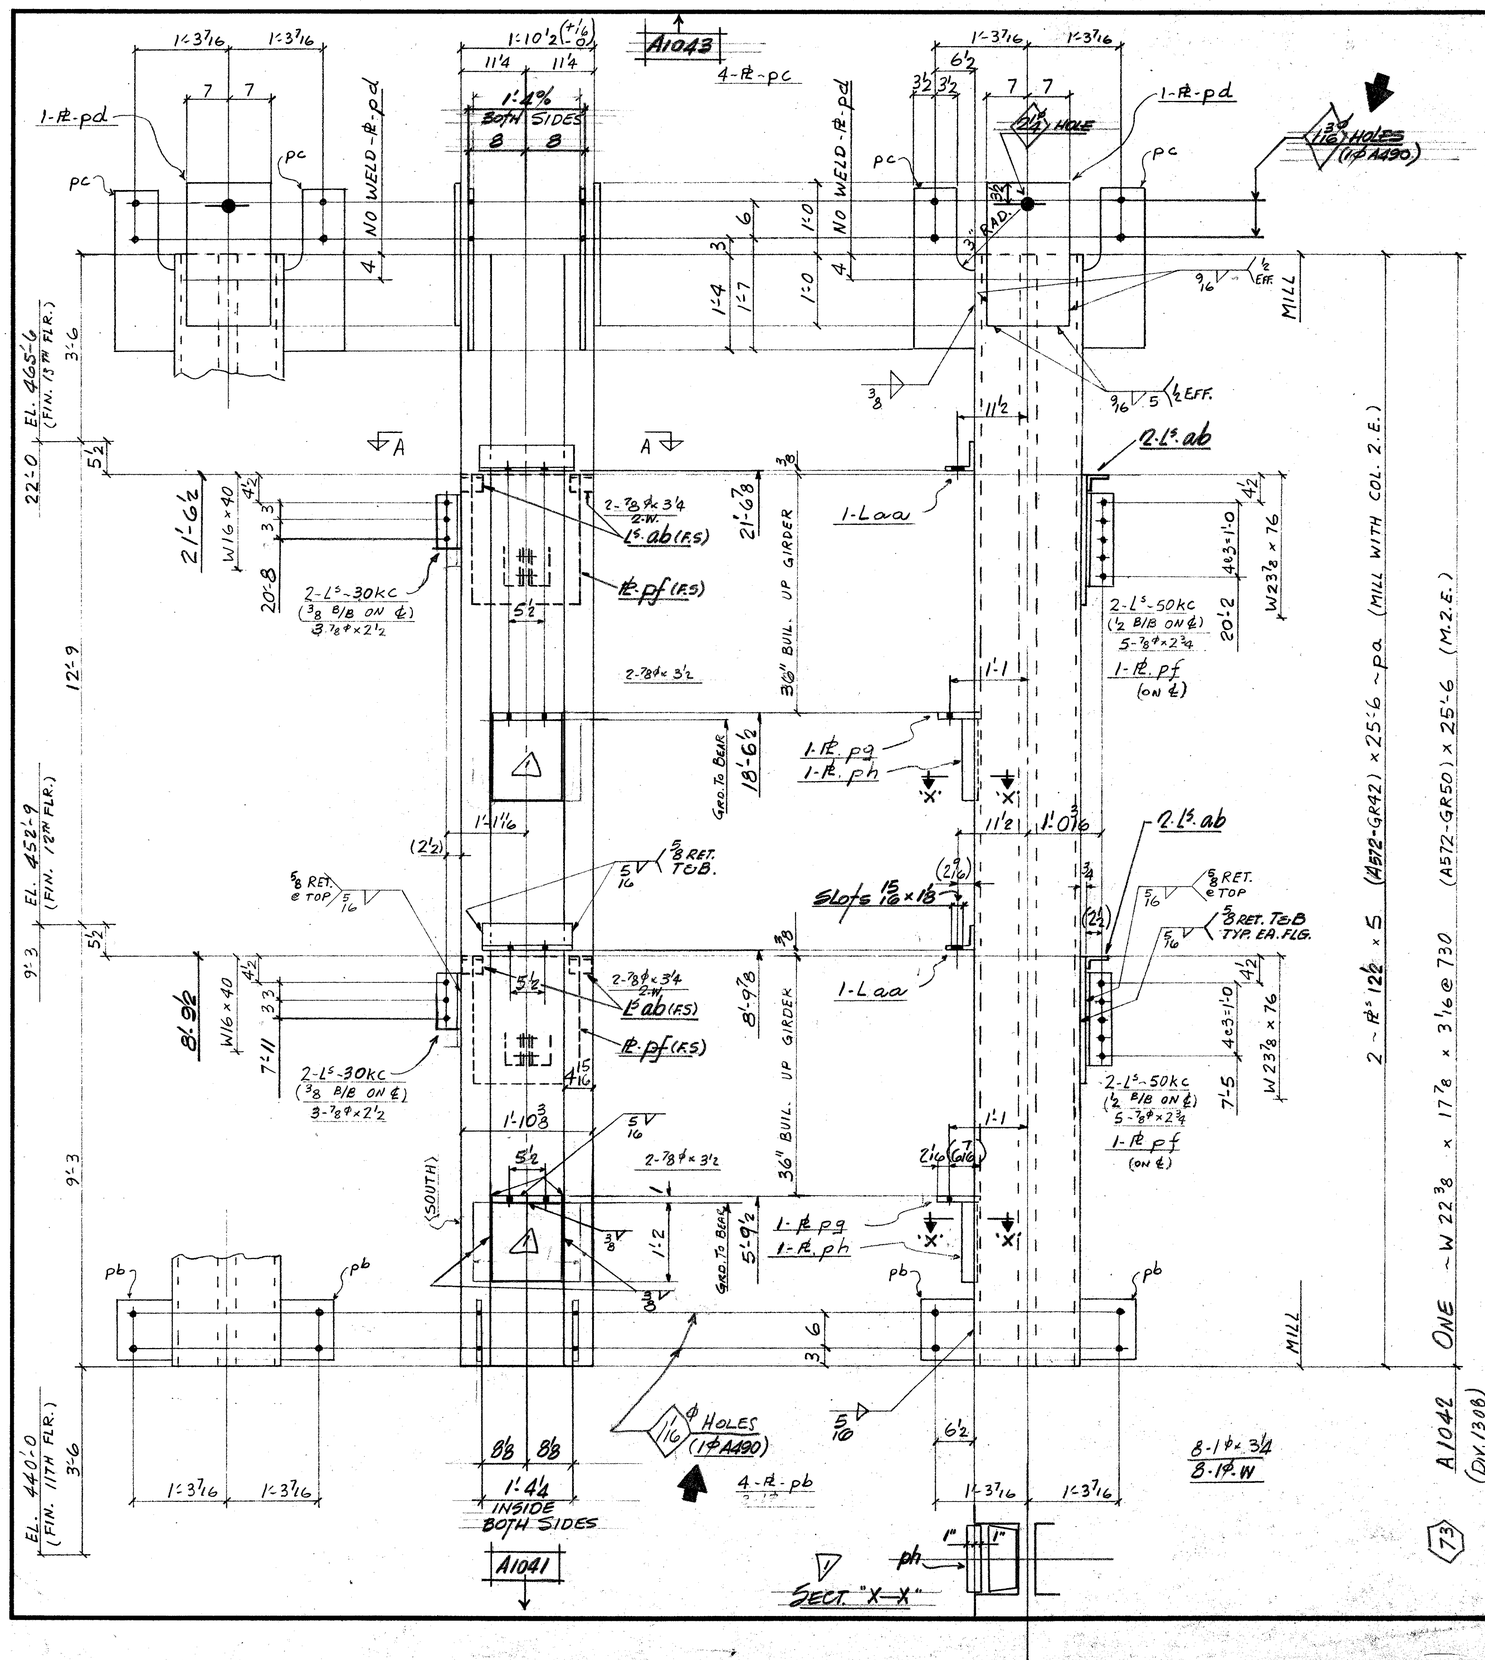


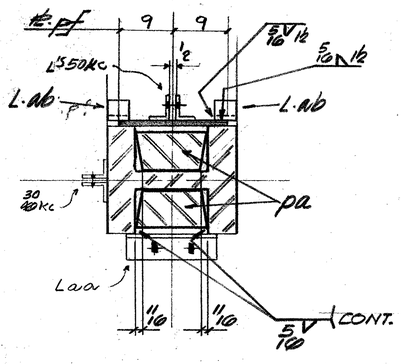

SECTION A-A

DIM'S SHOWN IN BRACKETS ARE BASED ON ACCURATE COL SIZES.

SHOP SCRIBE VISIBLE C/L ON BOTH FLGS & B/S WEB TOP & BOTT.

FIELD BOLTS

8 - 7/8¢	× 2 1/2	A325	
10 -	× 2 3/4		
4 -	× 3/4		
4 -	× 3 1/2		
8 - 1¢	× 3 1/4	A490	
8 - 1¢	WASH. (A325)		
4 - 7/8¢			

MAT'L G40.21-44W U/N
E70 SERIES ELECTRODES
REF. DWG. E117, E12/13; 9115.

BILL OF MATERIAL

LINE	CODE	COMMX SHIP DIVN.	PIECE MARKS MAIN MAT'L.	PIECE MARKS DETAIL MAT'L.	NO. OF PIECES	MATERIAL DESCRIPTION PL	WIDTH Inch	WIDTH 16th	X PLATE ONLY	THK. In.	THK. 16th	GRADE CODE	DOOR	FINISHED LENGTH Feet	FINISHED LENGTH In.	FINISHED LENGTH 16th	PAGE	LINE	REMARKS
01				FOOT															
02				30KC	4		L 4	× 3	× 3/8			44W		0	8	8			
03				50KC	4		L 4	× 3	× 3/8			44W		1	2	8			
04				AA	2		L 4	× 4	× 3/8			I		1	3	0			
05				AB	4		L 3	× 3	× 3/8			I		0	4	0			
06																			
07				PA	2	PL	12	8	×	5	0	A572GR42		25	6	0	17	23	M.2.E.
08				PB	4		9	0	×	0	8	44W		0	10	0			
09				PC	4		10	0	×	1	0			2	3	0			
10				PD	2		14	0	×	0	10			2	0	0			
11				PE	2		18	0	×	0	12			1	9	0			
12				PG	2		8	8	×	1	0			1	0	8			
13				PH	2		12	8	×	2	0	I		1	2	0			GRD. TO BEAR
14																			
15					1	IF	5/16							115	0				
16					1	IF	3/8							22	0				
17					1	IF	7/16							4	0				
18																			
19	1308	A1042			1	W14	× 730					A572GR50		25	6	0	17	12	M.2.E.
20																			
21																			
22																			
23																			
24																			
25																			
26			TOTAL		37				TOTAL					200			1-OF-1		

01																			
02																			
26			TOTAL						TOTAL										

R E V.	1 DATE APR 25/85	BY GP	SPEC. AS NOTED	FRANKEL STEEL LIMITED	
	2 DATE	BY	HOLES 15/16¢	220 ATTWELL DRIVE, UNIT 1, REXDALE, ONTARIO M9W 5B2	
	3 DATE	BY	FINISH		
MADE 27 HWM	DATE MARCH/85	SQUAD FR	PROJECT: 7 WORLD TRADE CENTER	CONTRACT 84-152	DWG.No. 1042
CHK'D. 28 G.P	DATE APR/85		DETAIL: COL. GRID NO. 73 7TH TIER		

Apr 27/85