
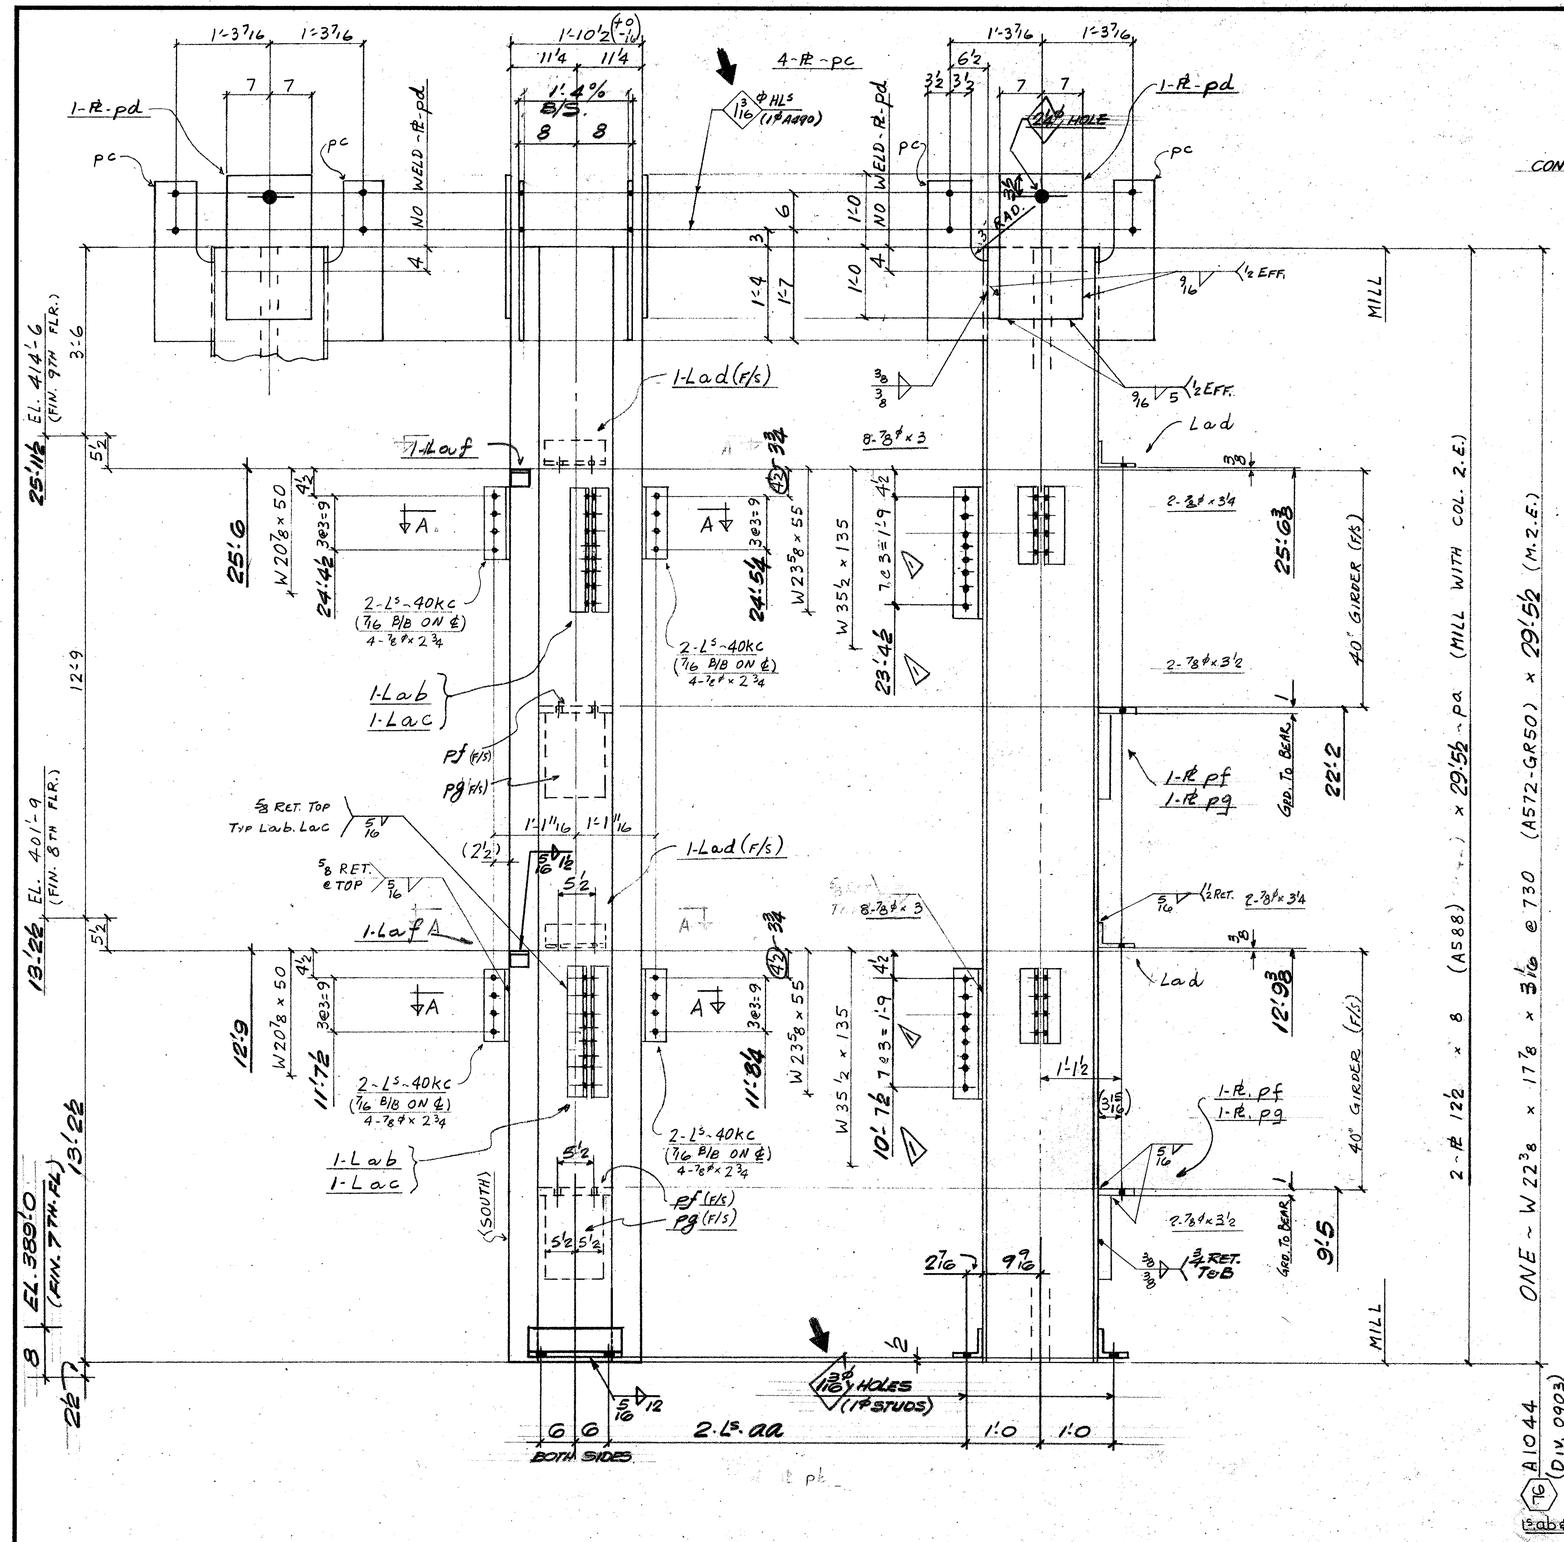


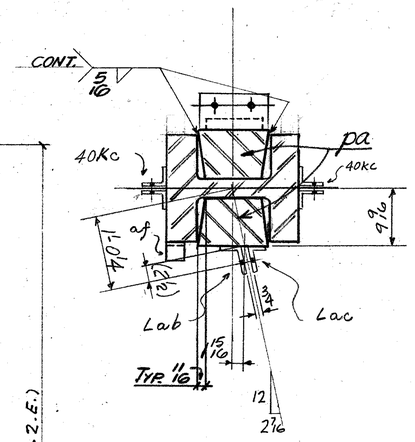

SECTION A-A

DIM'S SHOWN IN BRACKETS ARE BASED ON ACCURATE COL SIZES.

SHOP SCRIBE VISIBLE C/L ON BOTH FLGS & B/S WEB TOP & BOTT.

FIELD BOLTS

16 - 7/8ϕ × 2 3/4	A325	
16 -	× 3	
4 -	× 3 1/4	
4 -	× 3 1/2	

MATL G40.21-44W U/N.
E70 SERIES ELECTRODES
REF. DWGS E117A; E8/9; 9115.

BILL OF MATERIAL

978

LINE	COD	SOS	DET	COMM'X SHIP DIVN.	PIECE MARKS MAIN MAT'L.	PIECE MARKS DETAIL MAT'L.	NO. OF PIECES	MATERIAL DESCRIPTION PL	WIDTH Inch	WIDTH 16th	X PLATE ONLY	THK. In.	THK. 16th	GRADE CODE	DOOR	FINISHED LENGTH Feet	FINISHED LENGTH In.	FINISHED LENGTH 16th	PAGE	LINE	REMARKS
01						F001															
02						AA	2		L5	× 5	× 3/4			44W		1	4	0			
03						40Kc	8		L4	× 3	× 3/8			44W		0	11	8			
04						AB	2		L4	× 3	× 3/8					1	9	0	2-0		BENT
05						AC	2		L4	× 3	× 3/8					1	9	0	2 1/2	0	2
06						AD	2		L6	× 4	× 3/8					0	9	0			
07						PA	2	PI	12	8	×		8	A588		29	5	8	18	8	M.2.E.
08																					
09						PC	4		10	0	×		1	0	44W		2	3	0		
10						PD	2		14	0	×		0	10			2	0	0		
11						PE	2		6	0	×		1	0			1	0	8		
12						PG	2	L	11	0	×		2	0			1	2	0		GRD. TO BEAM
13						AF	8	L3	×	3	× 3/8						0	3	0		
14																					
15							1	IF	5/16							143	0	0			
16							1	IF	3/8							13	0	0			
17							1	IF	1/16								4	0	0		
18																					
19																					
20																					
21	09	03	A10	44		1	W14	×	730					A572GR50		29	5	8	18	7	M.2.E.
22																					
23																					
24																					
25																					
26					TOTAL		35				TOTAL					227	229				1-OF-1

01																					
02																					
26					TOTAL						TOTAL										

MAY 10/85 R
Apr 27/85

R	1 DATE MAY 8/85 BY EC	SPEC. AS NOTED	FRANKEL STEEL LIMITED		
E	2 DATE BY	HOLES 15/16ϕ U/N	220 ATTWELL DRIVE, UNIT 1, REXDALE, ONTARIO M9W 5B2		
V.	3 DATE BY	FINISH			
MADE 27 HWM	DATE APR. /85	SQUAD FR	PROJECT: 7 WORLD TRADE CENTER	CONTRACT 84-152	DWG.No. 1044
CHK'D. 28 SP	DATE APR/85		DETAIL: COL. GRID NO. 76 5TH TIER		