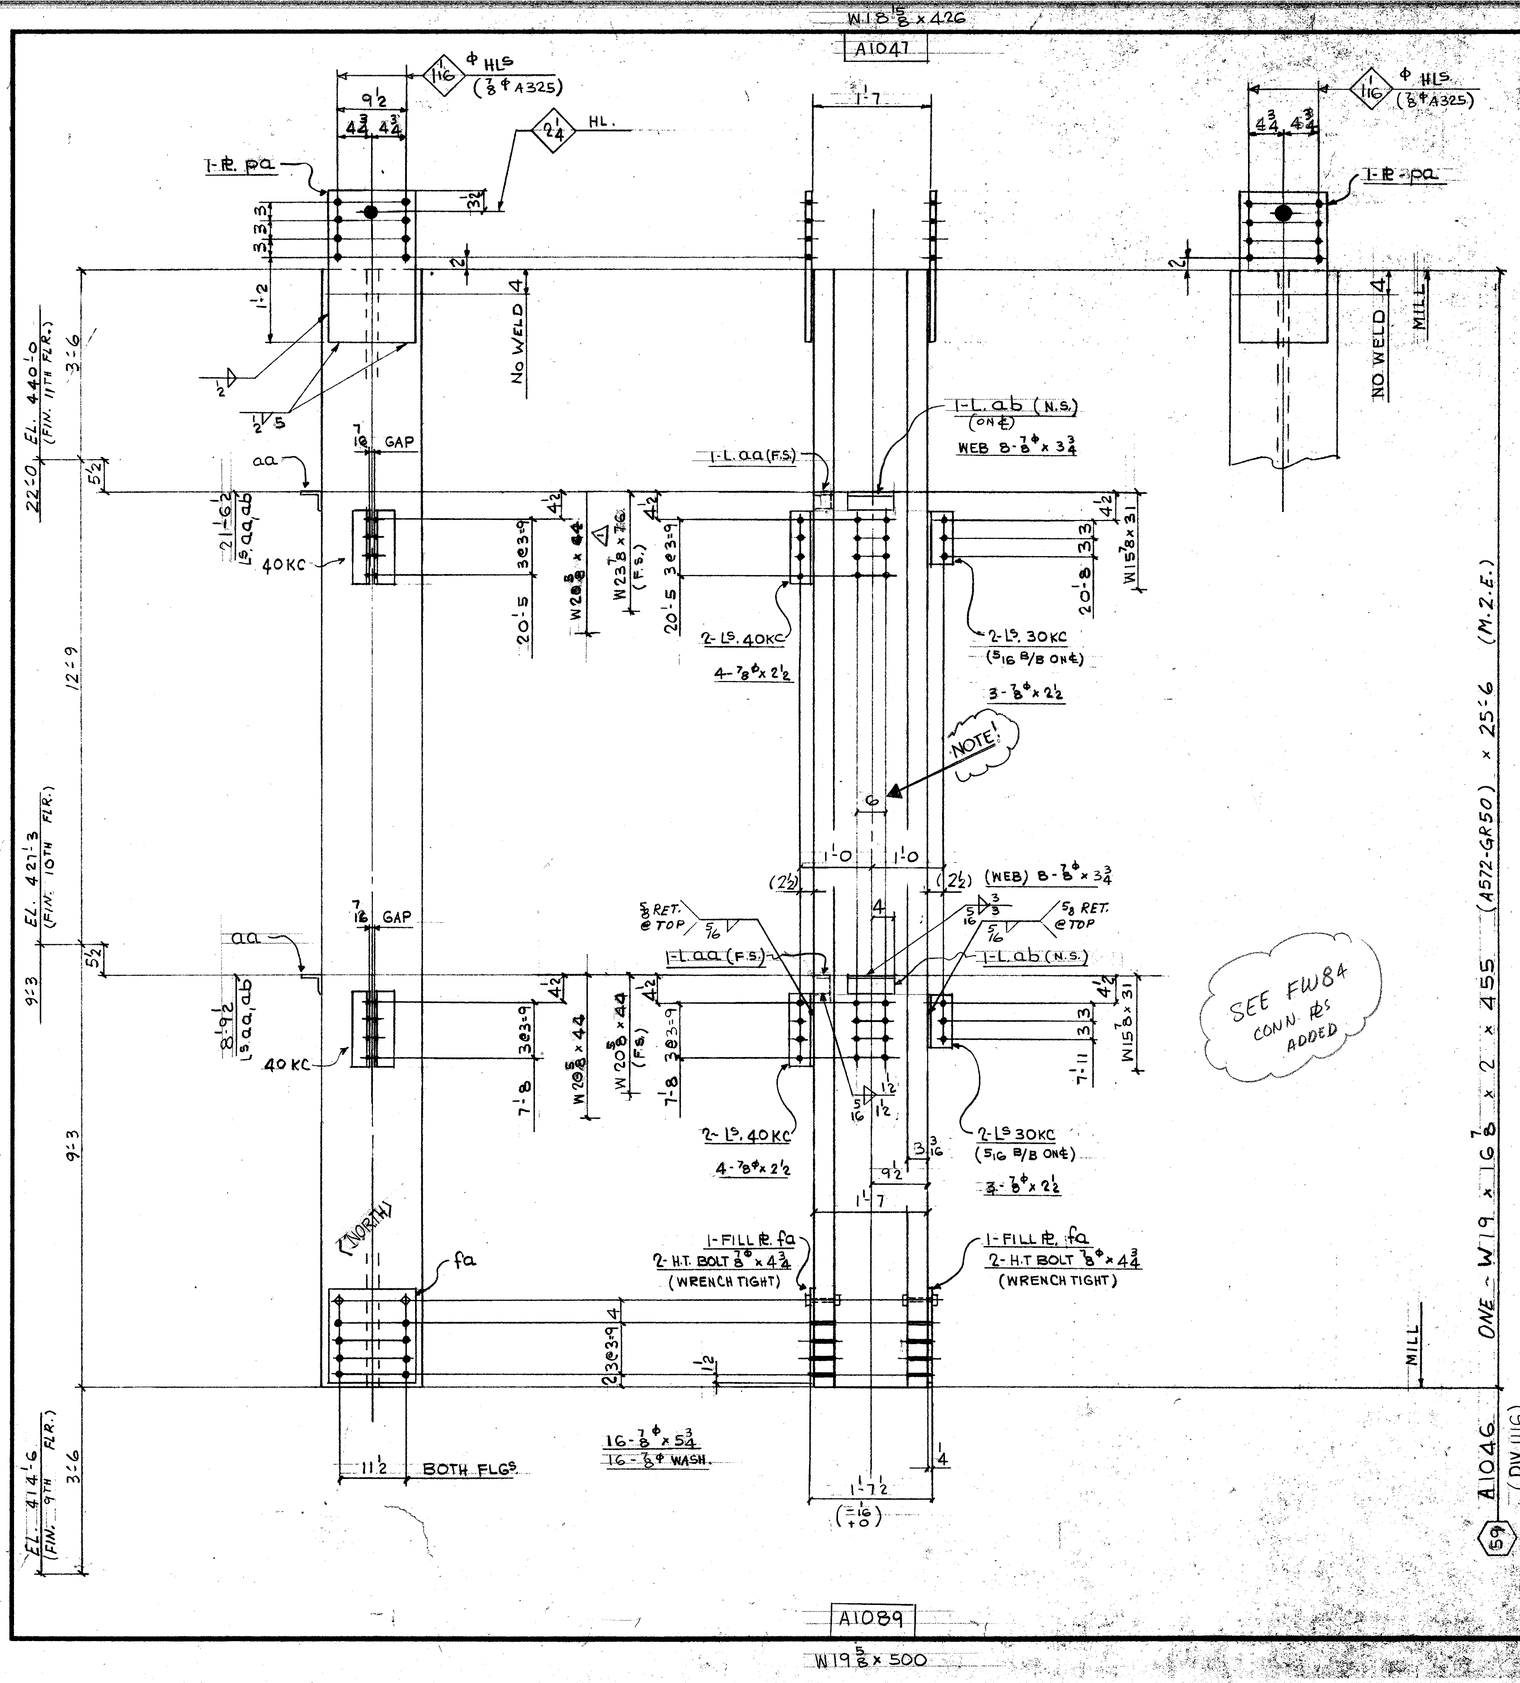


FIELD BOLTS:

14 - 7/8Φ (A325F) x 2 1/2
16 - L x 3 3/4
16 - L x 5 3/4
16 - 7/8Φ (A325) WASHERS

DIM'S SHOWN IN BRACKETS ARE BASED ON ACCURATE COL SIZES.

SHOP SCRIBE VISIBLE C/L ON BOTH FLGS & B/S WEB TOP & BOTT.

MAT'L G40.21-44W U/N
E70 SERIES ELECTRODES
REF. DWG.S E10/11
E117, 901

BILL OF MATERIAL

LINE	CCODE	COMMX SHIP DIVN.	PIECE MARKS MAIN MAT'L.	PIECE MARKS DETAIL MAT'L.	NO. OF PIECES	MATERIAL DESCRIPTION PL	WIDTH Inch	WIDTH 16th	X PLATE ONLY	THK. In.	THK. 16th	GRADE CODE	DSGR	FINISHED LENGTH Feet	FINISHED LENGTH In.	FINISHED LENGTH 16th	PAGE	LINE	REMARKS
01					F001														
02																			
03				30KC	4	L	4		x 3 x 3/8			44W		0	8	8			
04				40KC	4	"						"		0	11	8			
05				AA	2	L	3		x 3 x 3/8			"		0	3	0			PLAIN
06				AB	2	"						"		0	8	0			"
07				PA	2	PL	12		x	0	10	44W		2	11	0			
08				FA	2	L	14		x	0	4	"		1	4	0			
09																			
10					4	H.T. BOLT 7/8 x 4 3/4 . 325													
11																			
12																			
13					1	LF	5/16							8	0				
14					1	LF	1/2							4	0				
15																			
16																			
17																			
18	116	A1046			1		W14 x 455			1	5/16	GR50		25	6	0	15	4	M.Z.E.
19																			
20																			
21																			
22																			
23																			
24																			
25																			
26				TOTAL	24									TOTAL	40				1-OF-1
01																			
02																			
26				TOTAL										TOTAL					May 8/85

REV.	DATE	BY	
1	MAY 14/85	EC	SPEC. AS NOTED
2	DATE	BY	HOLES 15/16Φ U/N
3	DATE	BY	FINISH NONE

MADE BY 27 EC — DATE MARCH/85 — SQUAD FR
CHK'D 28 BF — DATE APR 15/85

FRANKEL STEEL LIMITED
220 ATTWELL DRIVE, UNIT 1, REXDALE, ONTARIO M9W 5B2

PROJECT: 7 WORLD TRADE CENTER
DETAIL: COLUMN 59 (6TH TIER)

CONTRACT 84-15 — DWG.No. 21046