
W18 5/8 x 426

A1048

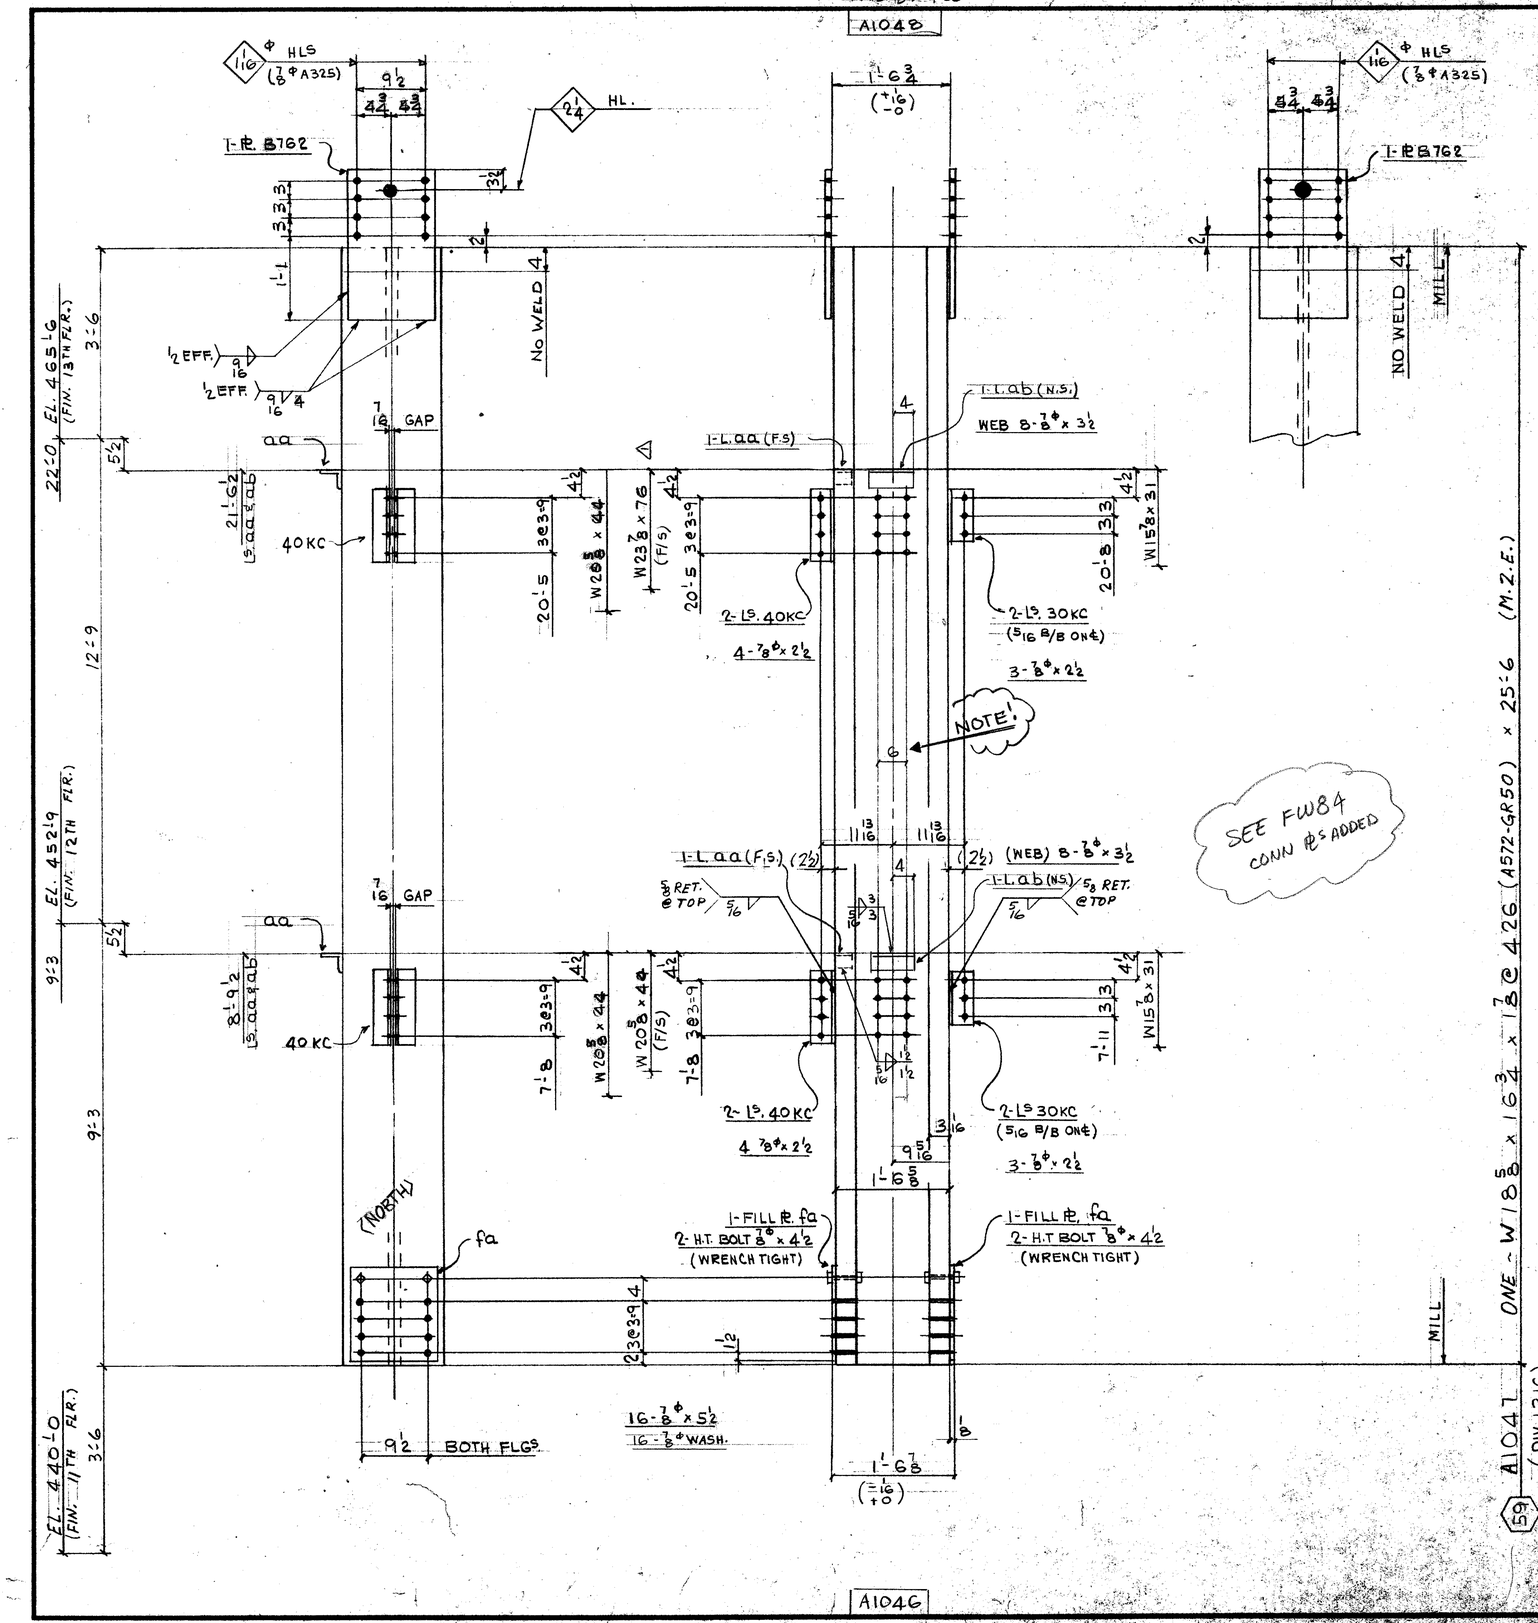

FIELD BOLTS:

14 - 7/8 Φ (A325F) x 2 1/2
16 - x 3 1/2
16 - x 5 1/2
16 - 7/8 Φ (A325) WASH.

DIM'S SHOWN IN BRACKETS ARE BASED ON ACCURATE COL SIZES.

SHOP SCRIBE VISIBLE C/L ON BOTH FLGS & B/S WEB TOP & BOTT.

MAT'L G40.21-44W U/N
E70 SERIES ELECTRODES
REF. DWG.S E12/13
E117, E901

BILL OF MATERIAL

LINE	COOSDE	COMMX SHIP DIVN.	PIECE MARKS MAIN MAT'L.	PIECE MARKS DETAIL MAT'L.	NO. OF PIECES	MATERIAL DESCRIPTION PL	WIDTH Inch	WIDTH 16th	X PLATE ONLY	THK. In.	THK. 16th	GRADE CODE	DSDR	FINISHED LENGTH Feet	FINISHED LENGTH In.	FINISHED LENGTH 16th	PAGE	LINE	REMARKS
01				F001															
02																			
03				30KC	4	L	4	x 3 x 3/8				44W		0	8	8			
04				40KC	4							1		0	11	8			
05				AA	2	L	3	x 3 x 3/8						0	3	0			PLAIN
06				AB	2							1		0	8	0			L
07				B162	2	PI	12	8 x		0	10	44W		2	0	0			
08				FA	2	L	12	8 x		0	2	L		1	4	0			
09																			
10					4	H.T BOLT 7/8 x 4 1/2 - 325													
11																			
12																			
13					1	LF	5/16							7	0	0			
14					1	LF	9/16							4	0	0			
15																			
16																			
17																			
18	L	316	A1047		1		W14 x 426			1.57		26GR50		25	6	15/7	M.2.E.		
19																			
20																			
21																			
22																			
23																			
24																			
25																			
26				TOTAL	24							TOTAL		39					1-OF-1

01																			
02																			
26				TOTAL								TOTAL							May 13/85

R	A	DATE MAY 10, 85	BY NSS	SPEC. AS NOTED	FRANKEL STEEL LIMITED	
E	2	DATE	BY	HOLES 15/16 Φ U/N	220 ATTWELL DRIVE, UNIT 1, REXDALE, ONTARIO M9W 5B2	
V.	3	DATE	BY	FINISH NONE		
MADE 27	E.C.	DATE MARCH/85	SQUAD FR	PROJECT: 7 WORLD TRADE CENTER	CONTRACT 84-152	DWG No. 1047
CHK'D 28	J.B.	DATE APR 29/85		DETAIL: COLUMN 69 (7TH TIER)		