

W18 x 426

A1051

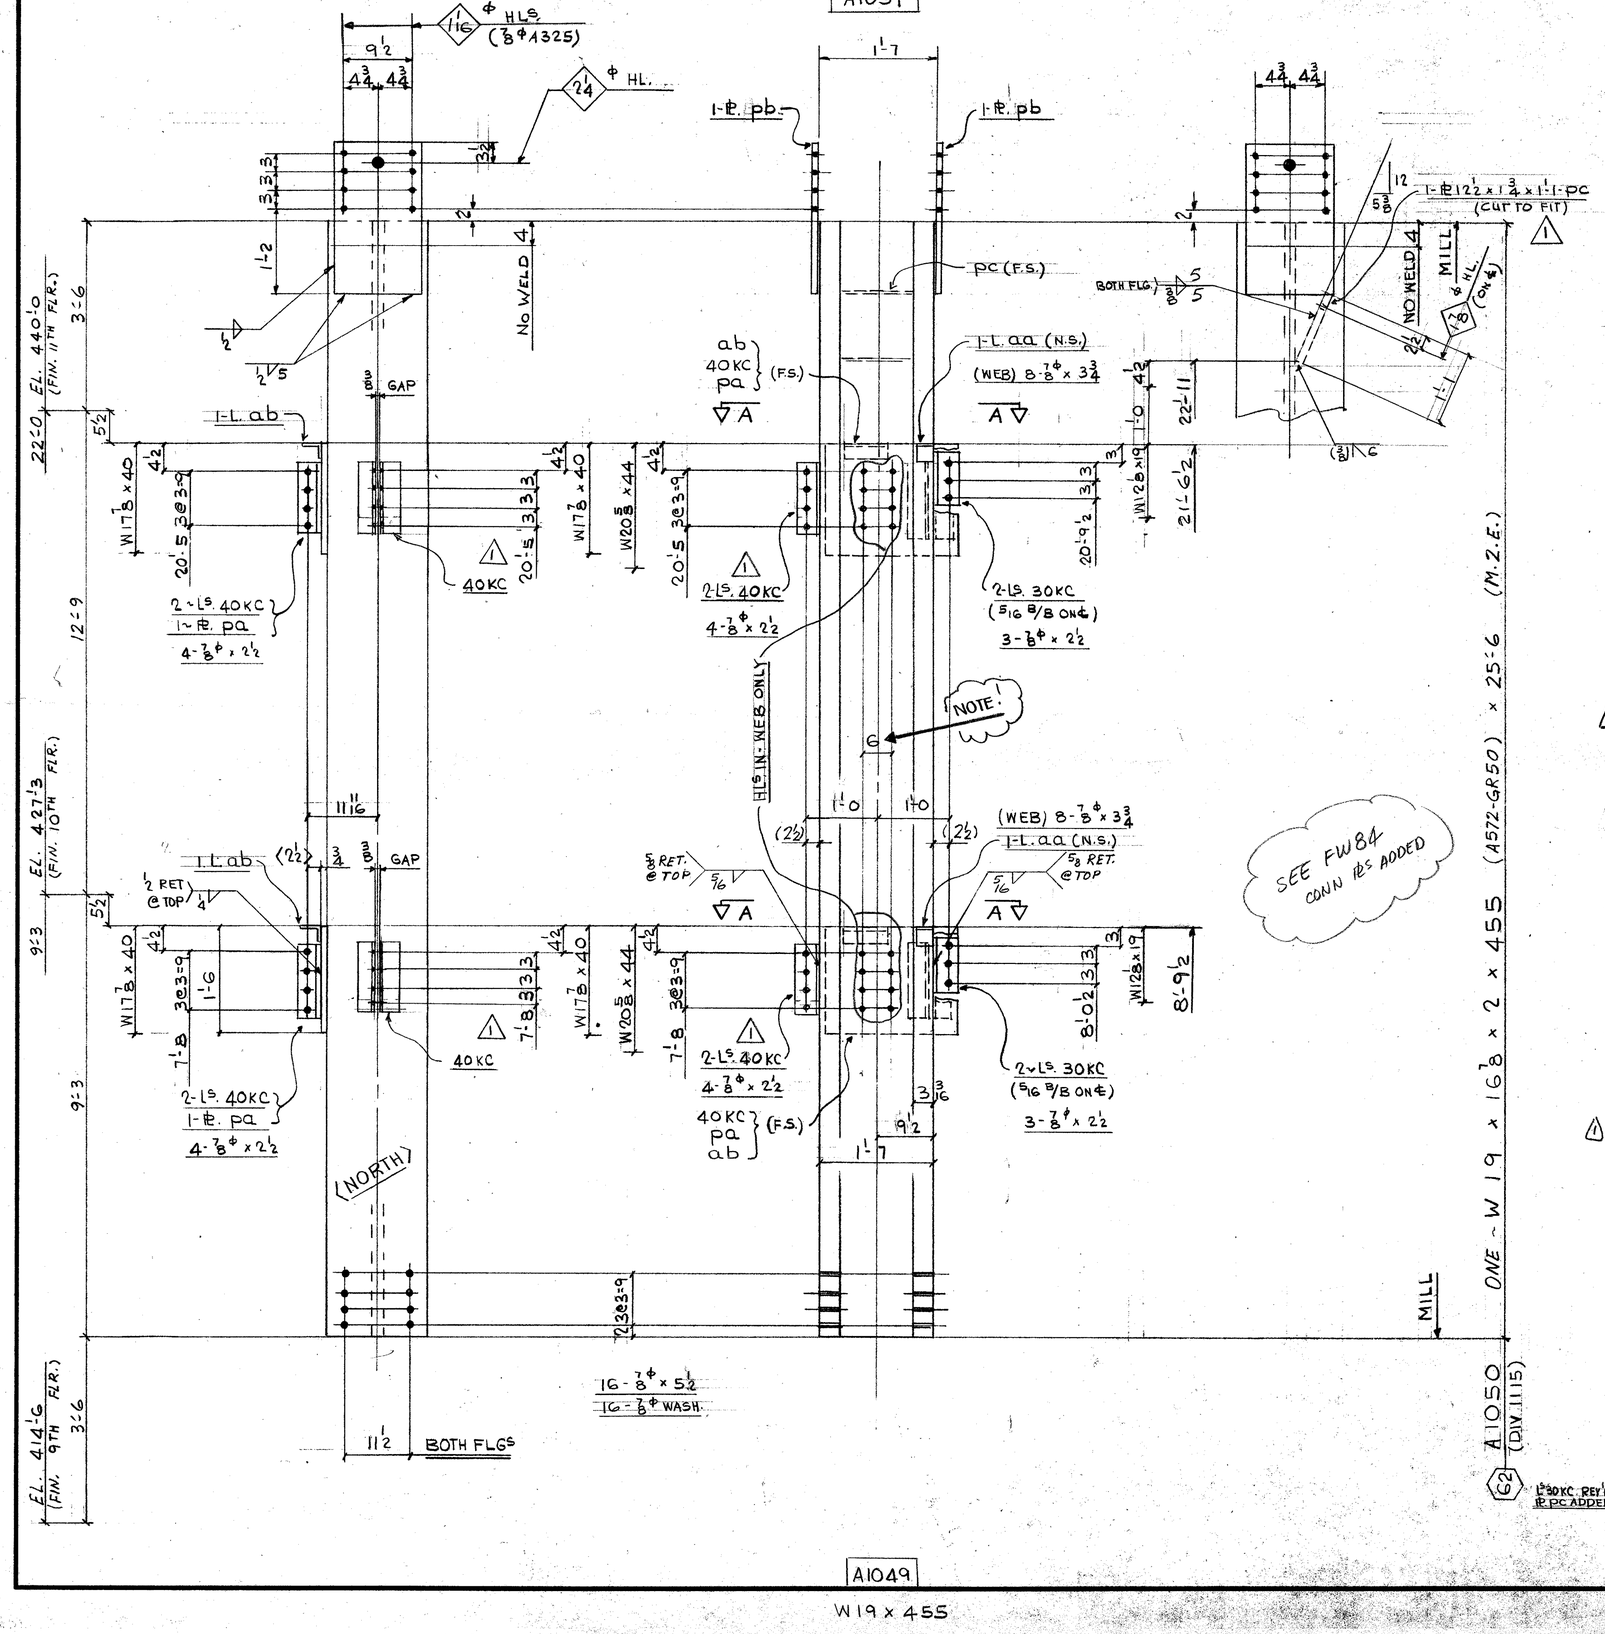

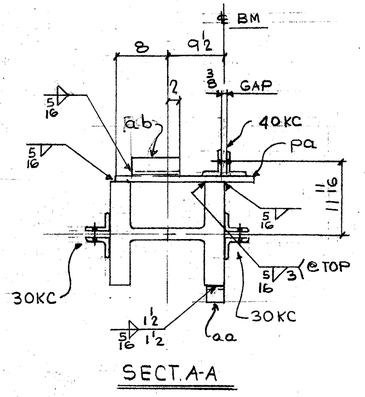

SECT. A-A

FIELD BOLTS:

22 - 7/8ϕ (A325F) x 2½
16 - { x 3¾ / x 5½
16 - 7/8ϕ (A325) WASH.

DIM'S SHOWN IN BRACKETS ARE BASED ON ACCURATE COL SIZES.

SHOP SCRIBE VISIBLE C/L ON BOTH FLGS & B/S WEB TOP & BOTT.

MAT'L G40·21-44W U/N
E70 SERIES ELECTRODES
REF. DWG.'S E10/11
901, 9134, E117, E117A

BILL OF MATERIAL

LINE	CCOSDTE	COMMX SHIP DIVN.	PIECE MARKS MAIN MAT'L.	PIECE MARKS DETAIL MAT'L.	NO. OF PIECES	MATERIAL DESCRIPTION PL	WIDTH inch	WIDTH 16th	X PLATE ONLY	THK. In.	THK. 16th	GRADE CODE	DSOR	FINISHED LENGTH Feet	FINISHED LENGTH In.	FINISHED LENGTH 16th	PAGE	LINE	REMARKS
01				F001															
02																			
03				30KC	4 ~~5~~	L	4		x 3 x 3/8			44W		0	8	8			
04				40KC	8 ~~4~~	L						L		0	11	8			
05				AA	2	L	3		x 3/8			L		0	3	0			PLAIN
06				AB	2	L						L		0	8	0			L
07				PB	2	PL	12	8	x		010	44W		2	1	0			
08				PA	2	L	18	0	x		012	L		1	9	8			
09																			
10																			
11																			
12					1	LF	1/4								4	0	0		
13					1	LF	5/16								11	0	0		
14					1	LF	1/2								4	0	0		
15																			
16																			
17																			
18	1115	A1050			1	W	14 x 455					15736R50		25	6	0	16	M.2.E.	
19																			
20																			
21																			
22																			
23																			
24																			
25																			
26			TOTAL		25							TOTAL		47			1-OF-1		
01																			
02				F001															
03																			
04				PC	1	PL	12	8	X		112	44W		1	1	0			CUT TO FIT
05																			
06																			
07	1115	ADDED			1	PIECE TO A1050													
08																			
09																			
26			TOTAL		3							TOTAL		1			2 OF 2		

May 16/85 R
May 2/85

R E V.	1 DATE MAY 14/85 BY E.C.	SPEC. AS NOTED	**FRANKEL STEEL LIMITED**		
	2 DATE BY	HOLES 15/16ϕ U/N	220 ATTWELL DRIVE, UNIT 1, REXDALE, ONTARIO M9W 5B2		
	3 DATE BY	FINISH NONE			
MADE EC	DATE MARCH/85	SQUAD FR	PROJECT: 7 WORLD TRADE CENTER	CONTRACT 84-152	DWG.No. 1050
CHK'D BF	DATE APR 16/85		DETAIL: COLUMN GRID NO. 62 (6TH TIER)		

A1049

W19 x 455