

W18 4 x 398

A1070

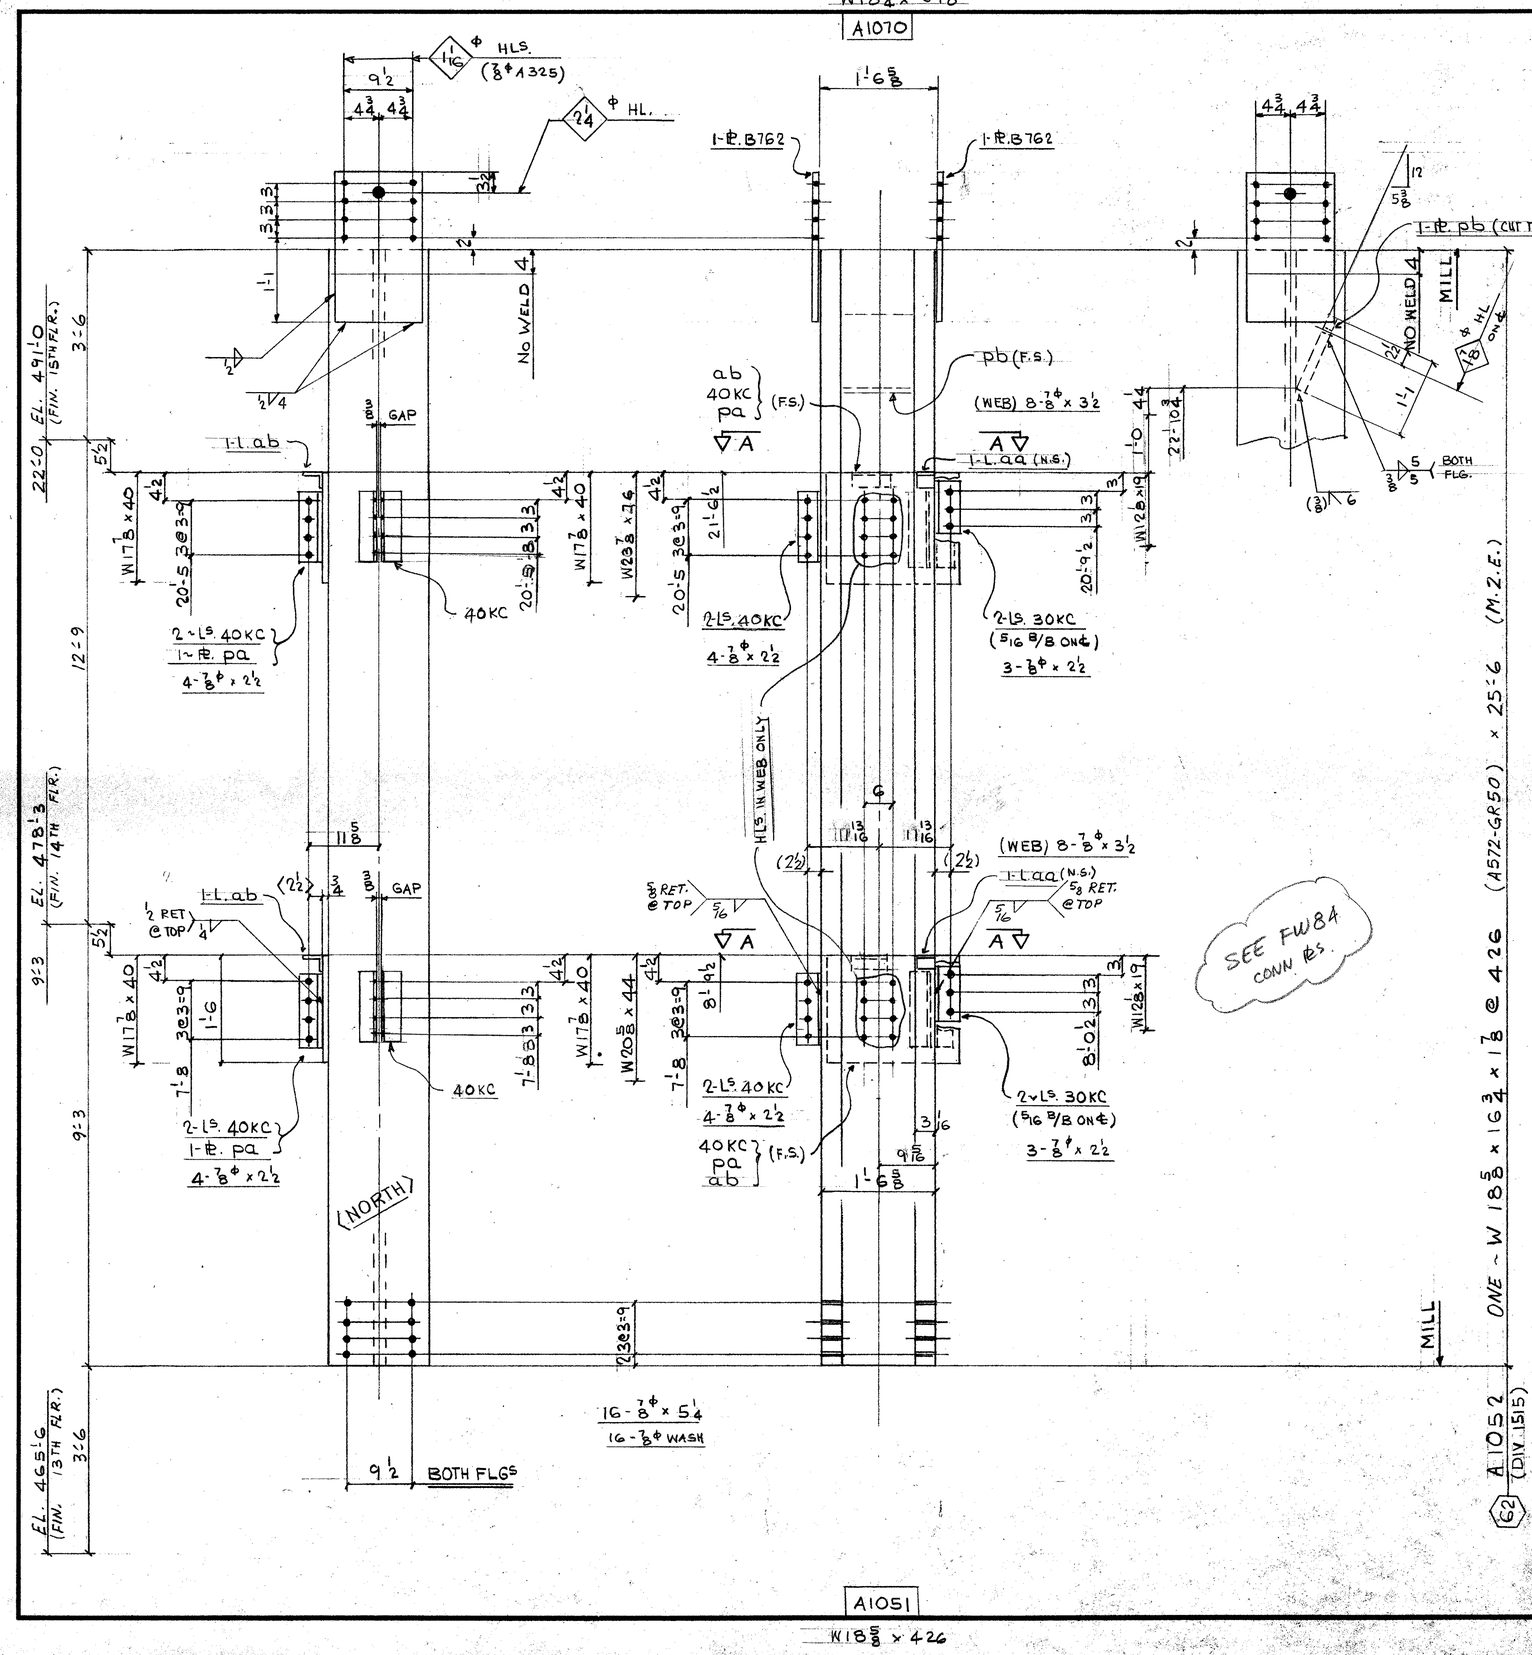

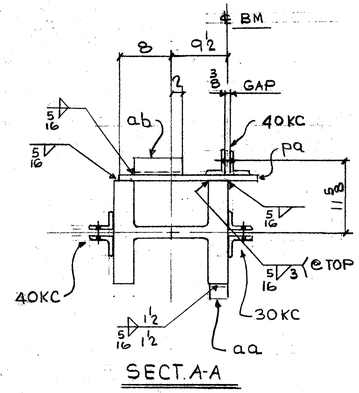

FIELD BOLTS:

22 - 7/8φ (A325F) x 2 1/2
16 - ℄ x 3 1/2
16 - ℄ x 5 1/4
16 - 7/8φ (A325) WASH.

DIM'S SHOWN IN BRACKETS ARE BASED ON ACCURATE COL SIZES.

SHOP SCRIBE VISIBLE C/L ON BOTH FLGS & B/S WEB TOP & BOTT.

MAT'L G40.21 - 44W U/N
E70 SERIES ELECTRODES
REF. DWG.S E14/15
901, 9134, E117

BILL OF MATERIAL

LINE	CODE	COMMX SHIP DIVN.	PIECE MARKS MAIN MAT'L.	PIECE MARKS DETAIL MAT'L.	NO. OF PIECES	MATERIAL DESCRIPTION PL	WIDTH Inch	WIDTH 16th	X PLATE ONLY	THK. In.	THK. 16th	GRADE CODE	DOOR	FINISHED LENGTH Feet	FINISHED LENGTH In.	FINISHED LENGTH 16th	PAGE	LINE	REMARKS
01					F001														
02																			
03				30KC	4	L4 x 3 x 3/8						44W		0	8	8			
04				40KC	8	⊥						⊥		0	11	8			
05				AA	2	L3 x 3 x 3/8						⊥		0	3	0			PLAIN
06				AB	2	⊥						⊥		0	8	0			L
07				B762	2	PL	12	8 x		0	10	44W		2	0	0			
08				PA	2	+	12	0 x		0	12	⊥		1	9	0			
09				PB	1	+	12	8 x		1	12	⊥		1	1	0			CUT TO FIT
10																			
11																			
12					1	LF	1/4							4	0	0			
13					1	LF	5/16							11	0	0			
14					1	LF	1/2							4	0	0			
15																			
16																			
17																			
18	15	15	A1052		1	W14 x 426				A572GR50				25	6	16	21	M2E	
19																			
20																			
21																			
22																			
23																			
24																			
25																			
26			TOTAL		26				TOTAL					48			1	OF 1	
01																			
02																			
26			TOTAL						TOTAL										

REV.				
1	DATE	BY	SPEC.	AS NOTED
2	DATE	BY	HOLES	15/16φ U/N
3	DATE	BY	FINISH	NONE

May 21/85

FRANKEL STEEL LIMITED
220 ATTWELL DRIVE, UNIT 1, REXDALE, ONTARIO M9W 5B2

MADE		DATE	SQUAD
27	EC	MARCH/85	FR
CHK'D 28	ES	14-5-85	

PROJECT: 7 WORLD TRADE CENTER
DETAIL: COLUMN GRID NO. 62 (8TH TIER)

CONTRACT	DWG.No.
84-152	1052

A1051

W18 5/8 x 426

NOTED