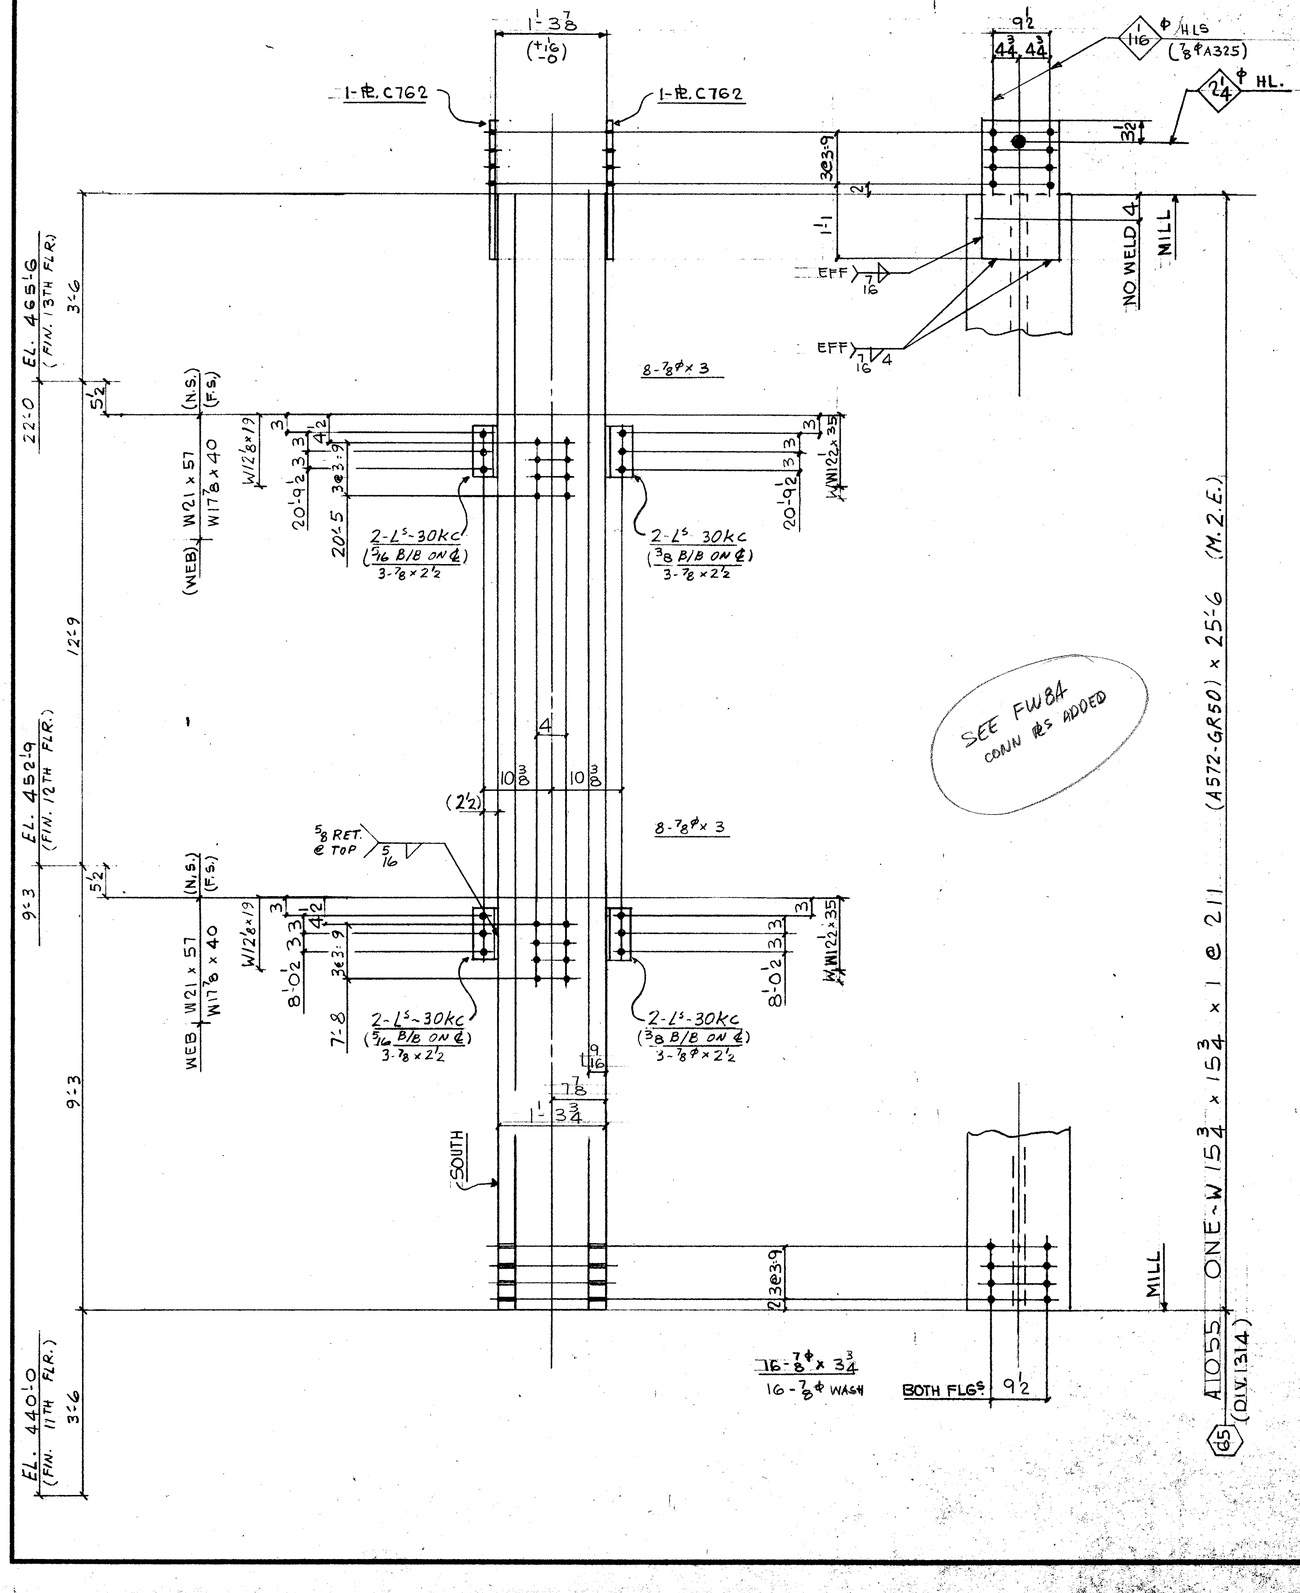


FIELD BOLTS:

12 - 7/8Φ (A325F) x 2 1/2
16 - ⌐ x 3
16 - ⊥ x 3 3/4
16 - 7/8Φ (A325) WASH.

DIM'S SHOWN IN BRACKETS ARE BASED ON ACCURATE COL SIZES.

SHOP SCRIBE VISIBLE C/L ON BOTH FLGS & B/S WEB TOP & BOTT.

MAT'L G40.21-44W U/N
E70 SERIES ELECTRODES
REF. DWG. E12/13
E117, E117A, 901

BILL OF MATERIAL

LINE	CODE	COMMX SHIP DIVN.	PIECE MARKS MAIN MAT'L.	PIECE MARKS DETAIL MAT'L.	NO. OF PIECES	MATERIAL DESCRIPTION PL	WIDTH Inch	WIDTH 16th	X PLATE ONLY	THK. In.	THK. 16th	GRADE CODE	DSGR	FINISHED LENGTH Feet	FINISHED LENGTH In.	FINISHED LENGTH 16th	PAGE	LINE	REMARKS
01					F001														
02																			
03				30KC.	8	L	4		3 x 3/8			44W		0	8	8			
04																			
05																			
06				C762.	2	PL	12	8	X		0	8	44W		2	0	0		
07																			
08																			
09																			
10					1	IF	5/16								6	0	0		
11					1	IF	7/16								4	0	0		
12																			
13																			
14																			
15		314	A1055		1	W	14	x	211			A572GR50		25	6	17	6	M.2.E.	
16																			
17																			
26		TOTAL			14							TOTAL		37					1-OF-1
01																			
02																			
26		TOTAL										TOTAL							

REV.			
1	DATE	BY	
2	DATE	BY	
3	DATE	BY	

SPEC. AS NOTED
HOLES 15/16Φ U/N
FINISH

MADE 27 EC — DATE MARCH '85 — SQUAD FR
CHK'D. 28 ES — DATE 6-5-85

May 21/85

FRANKEL STEEL LIMITED
220 ATTWELL DRIVE, UNIT 1, REXDALE, ONTARIO M9W 5B2

PROJECT: 7 WORLD TRADE CENTER
DETAIL: COL. GRID NO. G5 (7TH TIER)

CONTRACT 84-152 — DWG.No: 1055