
W 17 7/8 x 370

A1058

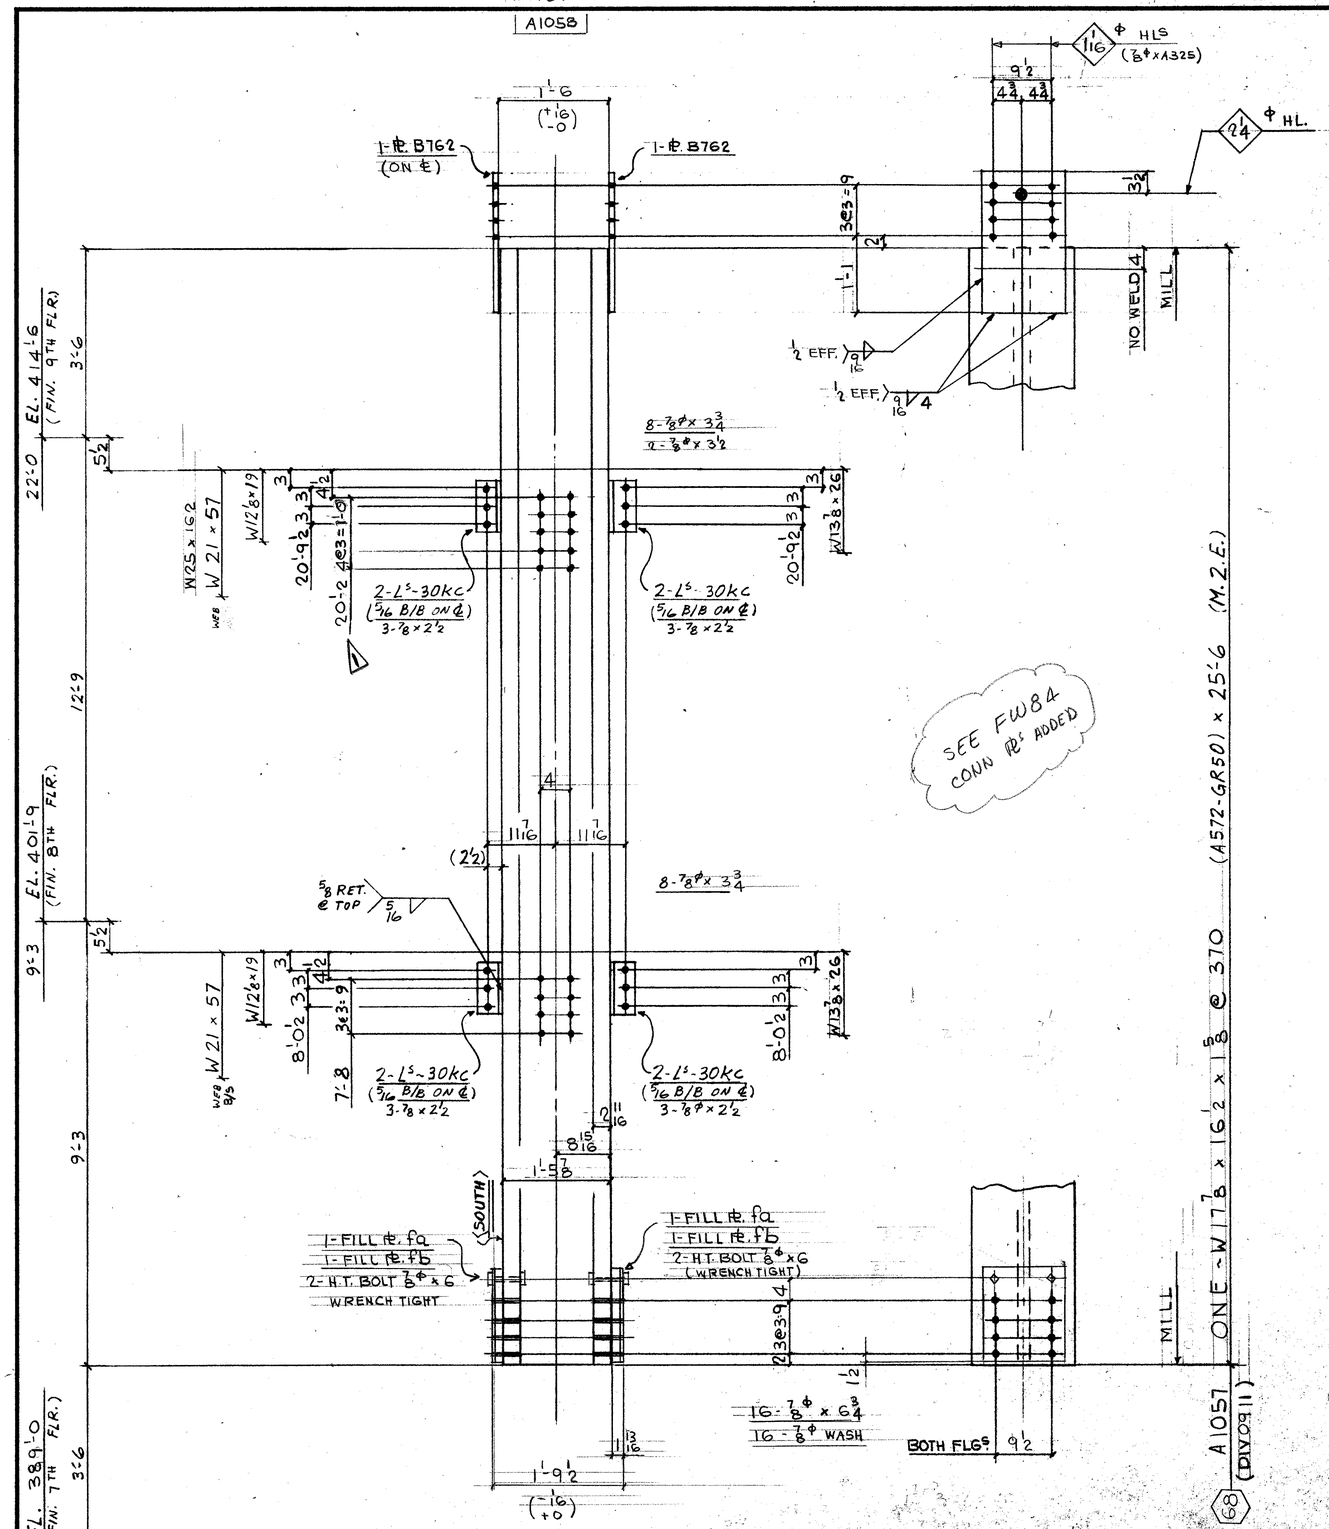

W21 5/8 x 665

FIELD BOLTS:

12 - 7/8Φ (A325F) x 2 1/2
16 - ⌊ x 3 3/4
16 - ⌊ x 6 3/4
16 - 7/8Φ (A325) WASH.

DIM'S SHOWN IN BRACKETS ARE BASED ON ACCURATE COL SIZES.

SHOP SCRIBE VISIBLE C/L ON BOTH FLGS & B/S WEB TOP & BOTT.

MAT'L G40.21-44W U/N
E70 SERIES ELECTRODES
REF. DWG. E8/9
E111, E117A, 901

BILL OF MATERIAL

LINE	COOSDTE	COMMX SHIP DIVN.	PIECE MARKS MAIN MAT'L.	PIECE MARKS DETAIL MAT'L.	NO. OF PIECES	MATERIAL DESCRIPTION PL.	WIDTH Inch	WIDTH 16th	X PLATE ONLY	THK. In.	THK. 16th	GRADE CODE	DOOR	FINISHED LENGTH Feet	FINISHED LENGTH In.	FINISHED LENGTH 16th	PAGE	LINE	REMARKS
01				F001															
02																			
03				30kc.	8	L	4	× 3 ×	3/8			44W		0	8	8			
04																			
05																			
06				B162.	2	PI	12	8 x		0	10	44W		2	0	0			
07				FA	2	L	12	8 x		1	8	L		1	4	0			
08				FB	2	L	12	8 x		0	5	L		1	4	0			
09					4		HT	BOLT 7/8 x		6		325							
10																			
11					1		F	5/16							6	0			
12					1		F	9/16							4	0			
13																			
14																			
15		09 11	A1057		1		W	14 x 370				A572GR50		25	6	0	17	3	M.2.E.
16																			
17																			
26			TOTAL		22				TOTAL					39					1-OF-1
01																			
02																			
26			TOTAL						TOTAL										

MAY 10/85 R
Jan 20/85

HLS IN WEB ADDED

R E V.	1 DATE MAY 7/85	BY EC	SPEC. AS NOTED	FRANKEL STEEL LIMITED
	2 DATE	BY	HOLES 15/16Φ U/N	220 ATTWELL DRIVE, UNIT 1, REXDALE, ONTARIO M9W 5B2
	3 DATE	BY	FINISH NONE	

MADE 27 EC	DATE MARCH 85	SQUAD FR	PROJECT: 7 WORLD TRADE CENTER	CONTRACT 84-152	DWG.No. 1057
CHK'D. 28 BF	DATE APR 4/85		DETAIL: COL. GRID NO. 68 (5TH TIER)		