
W17½ x 342

A1059

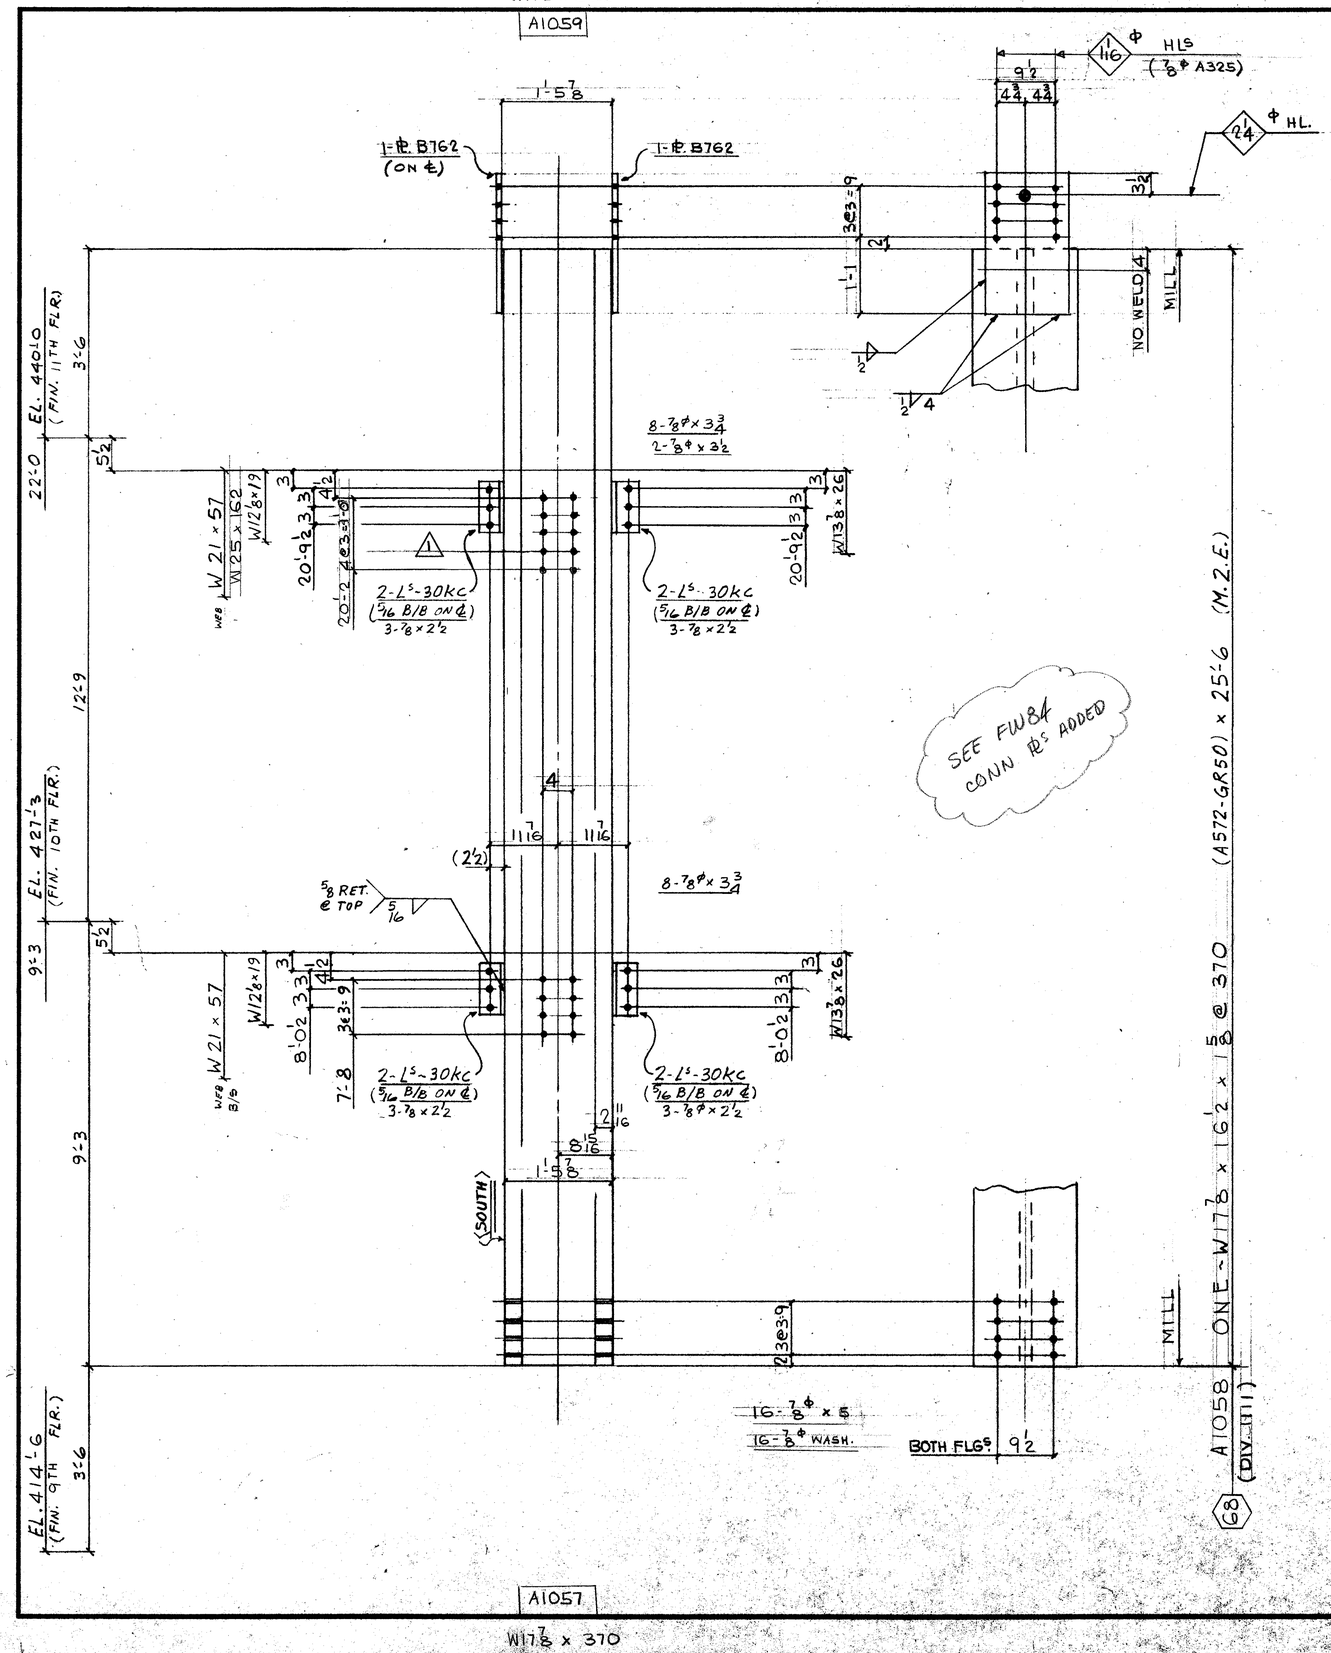

A1057

W17.8 x 370

FIELD BOLTS:

12 - ⅞⌀ (A325F) x 2½
16 - ⅞⌀ (A325F) x 3¾
16 - ⅞⌀ (A325F) x 5
16 - ⅞⌀ (A325) WASH.
2 - ⅞⌀ (A325F) x 3½

DIM'S SHOWN IN BRACKETS ARE BASED ON ACCURATE COL SIZES.

SHOP SCRIBE VISIBLE C/L ON BOTH FLGS & B/S WEB TOP & BOTT.

MAT'L G40.21-44W U/N
E70 SERIES ELECTRODES
REF. DWG. E10/11
E117, E117A, 901

BILL OF MATERIAL

LINE	CC OO SD TE	COMMX SHIP DIVN.	PIECE MARKS MAIN MAT'L.	PIECE MARKS DETAIL MAT'L.	NO. OF PIECES	MATERIAL DESCRIPTION PL.	WIDTH Inch	WIDTH 16th	X PLATE ONLY	THK. In.	THK. 16th	GRADE CODE	DOOR	FINISHED LENGTH Feet	FINISHED LENGTH In.	FINISHED LENGTH 16th	PAGE	LINE	REMARKS
01					FOO1														
02																			
03	C			30kc	8	L	4	4	x 3 x 3/8			44W		0	8	8			
04																			
05																			
06				B762	2	PL	12	8	x		0	10	44W		2	0	0		
07																			
08																			
09																			
10																			
11					1	IF	5/16								7	0	0		
12					1	IF	1/2								4	0	0		
13																			
14																			
15	C	WJ	A1058		1		W14	3	70			A572GR50		25	6	0	17	3	M.2.E.
16																			
17																			
26			TOTAL		14				TOTAL			38							1-OF-1
01																			
02																			
26			TOTAL						TOTAL										

May 14/85
Jan 20/85

HLS IN WEB ADDED

REV.			
1	DATE MAY 10/85	BY EC	SPEC. AS NOTED
2	DATE	BY	HOLES 15/16⌀ U/N
3	DATE	BY	FINISH NONE

FRANKEL STEEL LIMITED
220 ATTWELL DRIVE, UNIT 1, REXDALE, ONTARIO M9W 5B2

MADE 27		DATE MARCH 1/85	SQUAD FR	PROJECT: 7 WORLD TRADE CENTER	CONTRACT	DWG.No.
CHK'D 28	BF	DATE APR 4/85		DETAIL: COL. GRID NO. 68 (6TH TIER)	84-152	1058