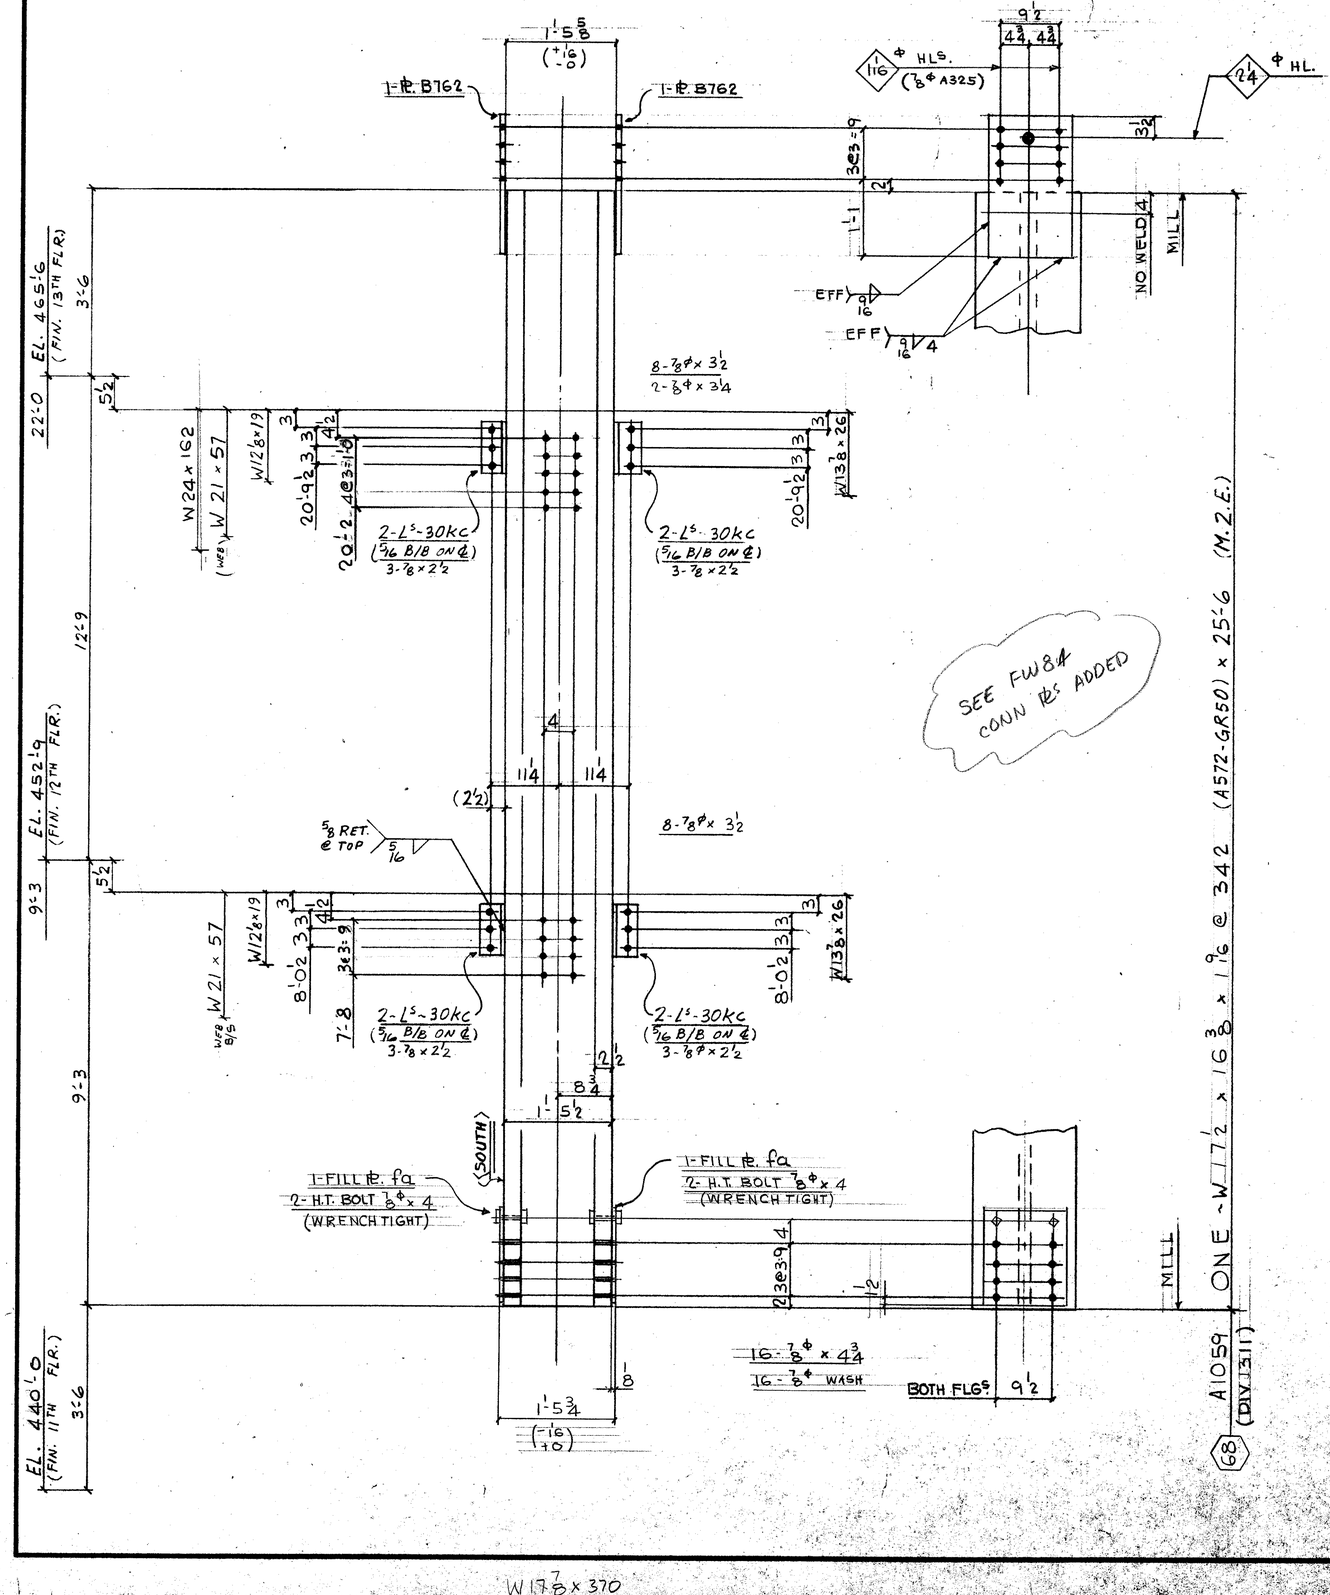


SEE FW84 CONN PLS ADDED

W178x370

FIELD BOLTS:

12 - 7/8Φ (A325F) x 2 1/2
16 - x 3 1/2
16 - x 4 3/4
2 - x 3 1/4
16 - 7/8Φ (A325) WASH

DIM'S SHOWN IN BRACKETS ARE BASED ON ACCURATE COL SIZES.

SHOP SCRIBE VISIBLE C/L ON BOTH FLGS & B/S WEB TOP & BOTT.

MAT'L G40.21-44W U/N
E70 SERIES ELECTRODES
REF. DWG. E12/13
E117, E117A, 901

BILL OF MATERIAL

LINE	C CODE	COMMX SHIP DIVN.	PIECE MARKS MAIN MAT'L.	PIECE MARKS DETAIL MAT'L.	NO. OF PIECES	MATERIAL DESCRIPTION PL	WIDTH Inch	WIDTH 16th	X PLATE ONLY	THK. In.	THK. 16th	GRADE CODE	D S O R	FINISHED LENGTH Feet	FINISHED LENGTH In.	FINISHED LENGTH 16th	PAGE	LINE	REMARKS
01				F001															
02																			
03	C1			30kC	8	PL	4	4	x 3 x 3/8			44W		2	8	8			
04																			
05																			
06				B762	2	PL	12	8	x	0	10	44W		2	0	0			
07				FA	2	L	12	8	x	0	2			1	4	0			
08																			
09				4	H.T. BOLT 7/8 x 4							325							
10																			
11				1	F.S. 5/16										7	0			
12				1	F.S. 9/16										4	0			
13																			
14																			
15	C1	31	A1059		1	W14x342						A572GR50		25	6		17	4	M.2.E.
16																			
17																			
26			TOTAL	20					TOTAL	39									1-OF-1
01																			
02																			
26			TOTAL						TOTAL										

REVISIONS				
1	DATE	BY	SPEC.	AS NOTED
2	DATE	BY	HOLES	15/16Φ U/N
3	DATE	BY	FINISH	

May 21/85

FRANKEL STEEL LIMITED
220 ATTWELL DRIVE, UNIT 1, REXDALE, ONTARIO M9W 5B2

MADE	DATE	SQUAD
27 EC	MARCH 1/85	FR
CHK'D 28 ES	DATE 6-5-85	

PROJECT: 7 WORLD TRADE CENTER
DETAIL: COL. GRID NO. 68 (7TH TIER)
CONTRACT 84-152
DWG.No. 1059