
W17⅞ x 311
A1099

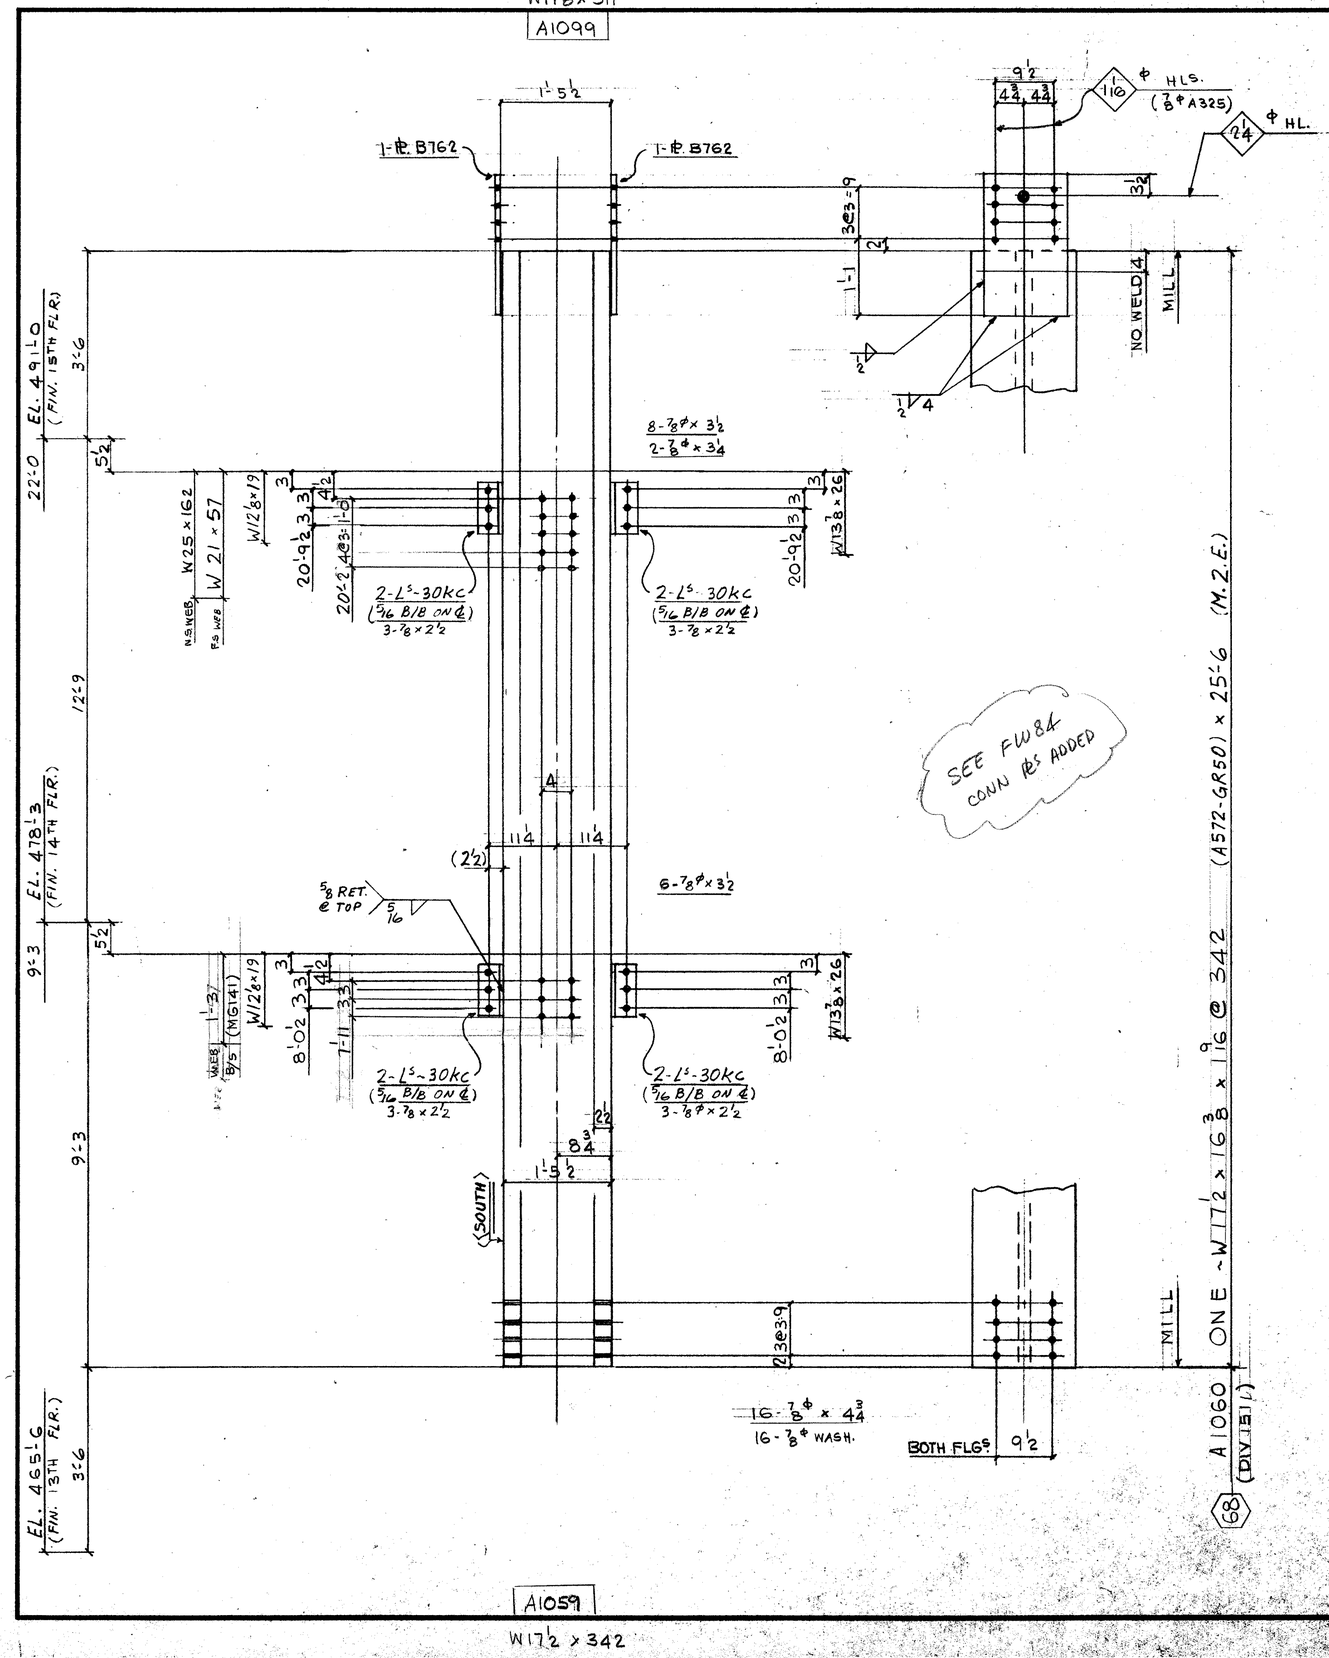

A1059
W17½ x 342

FIELD BOLTS:

12 - ⅞ϕ (A325F) x 2½
2 - x 3¼
14 - x 3½
16 - x 4¾
16 - ⅞ϕ (A325) WASH.

DIM'S SHOWN IN BRACKETS ARE BASED ON ACCURATE COL SIZES.

SHOP SCRIBE VISIBLE C/L ON BOTH FLGS & B/S WEB TOP & BOTT.

MAT'L G40.21-44W U/N
E70 SERIES ELECTRODES
REF. DWG. E14/15
E117, E117A, 901

BILL OF MATERIAL

LINE	CODE	COMMX SHIP DIVN.	PIECE MARKS MAIN MAT'L.	PIECE MARKS DETAIL MAT'L.	NO. OF PIECES	MATERIAL DESCRIPTION PL	WIDTH Inch	WIDTH 16th	X PLATE ONLY	THK. In.	THK. 16th	GRADE CODE	DSGR	FINISHED LENGTH Feet	FINISHED LENGTH In.	FINISHED LENGTH 16th	PAGE	LINE	REMARKS
01					F001														
02																			
03				30KC	8	PL	44		x 3 x 3/8			44W		0	8	8			
04																			
05																			
06				B762	2	PL	12	8	x	0	10	44W		2	0	0			
07																			
08																			
09																			
10																			
11					1	IF	5/16							7	0	0			
12					1	IF	1/2							4	0	0			
13																			
14																			
15		151	A1060		1	W14 x 342						A572GR50		25	6		17	4	M.2.E.
16																			
17																			
26			TOTAL		14				TOTAL			38							1-OF-1
01																			
02																			
26			TOTAL						TOTAL										

REV.				
1	DATE	BY	SPEC.	AS NOTED
2	DATE	BY	HOLES	15/16ϕ U/N
3	DATE	BY	FINISH	NONE

MADE 27 EG — DATE MARCH 85 — SQUAD FR
CHK'D. 28 ES — DATE 14-5-85

FRANKEL STEEL LIMITED
220 ATTWELL DRIVE, UNIT 1, REXDALE, ONTARIO M9W 5B2

PROJECT: 7 WORLD TRADE CENTER
DETAIL: COL. GRID NO. 68 (8TH TIER)

CONTRACT 84-152 — DWG.No. 1060

May 1/85