
W19 5/8 x 500

A1062

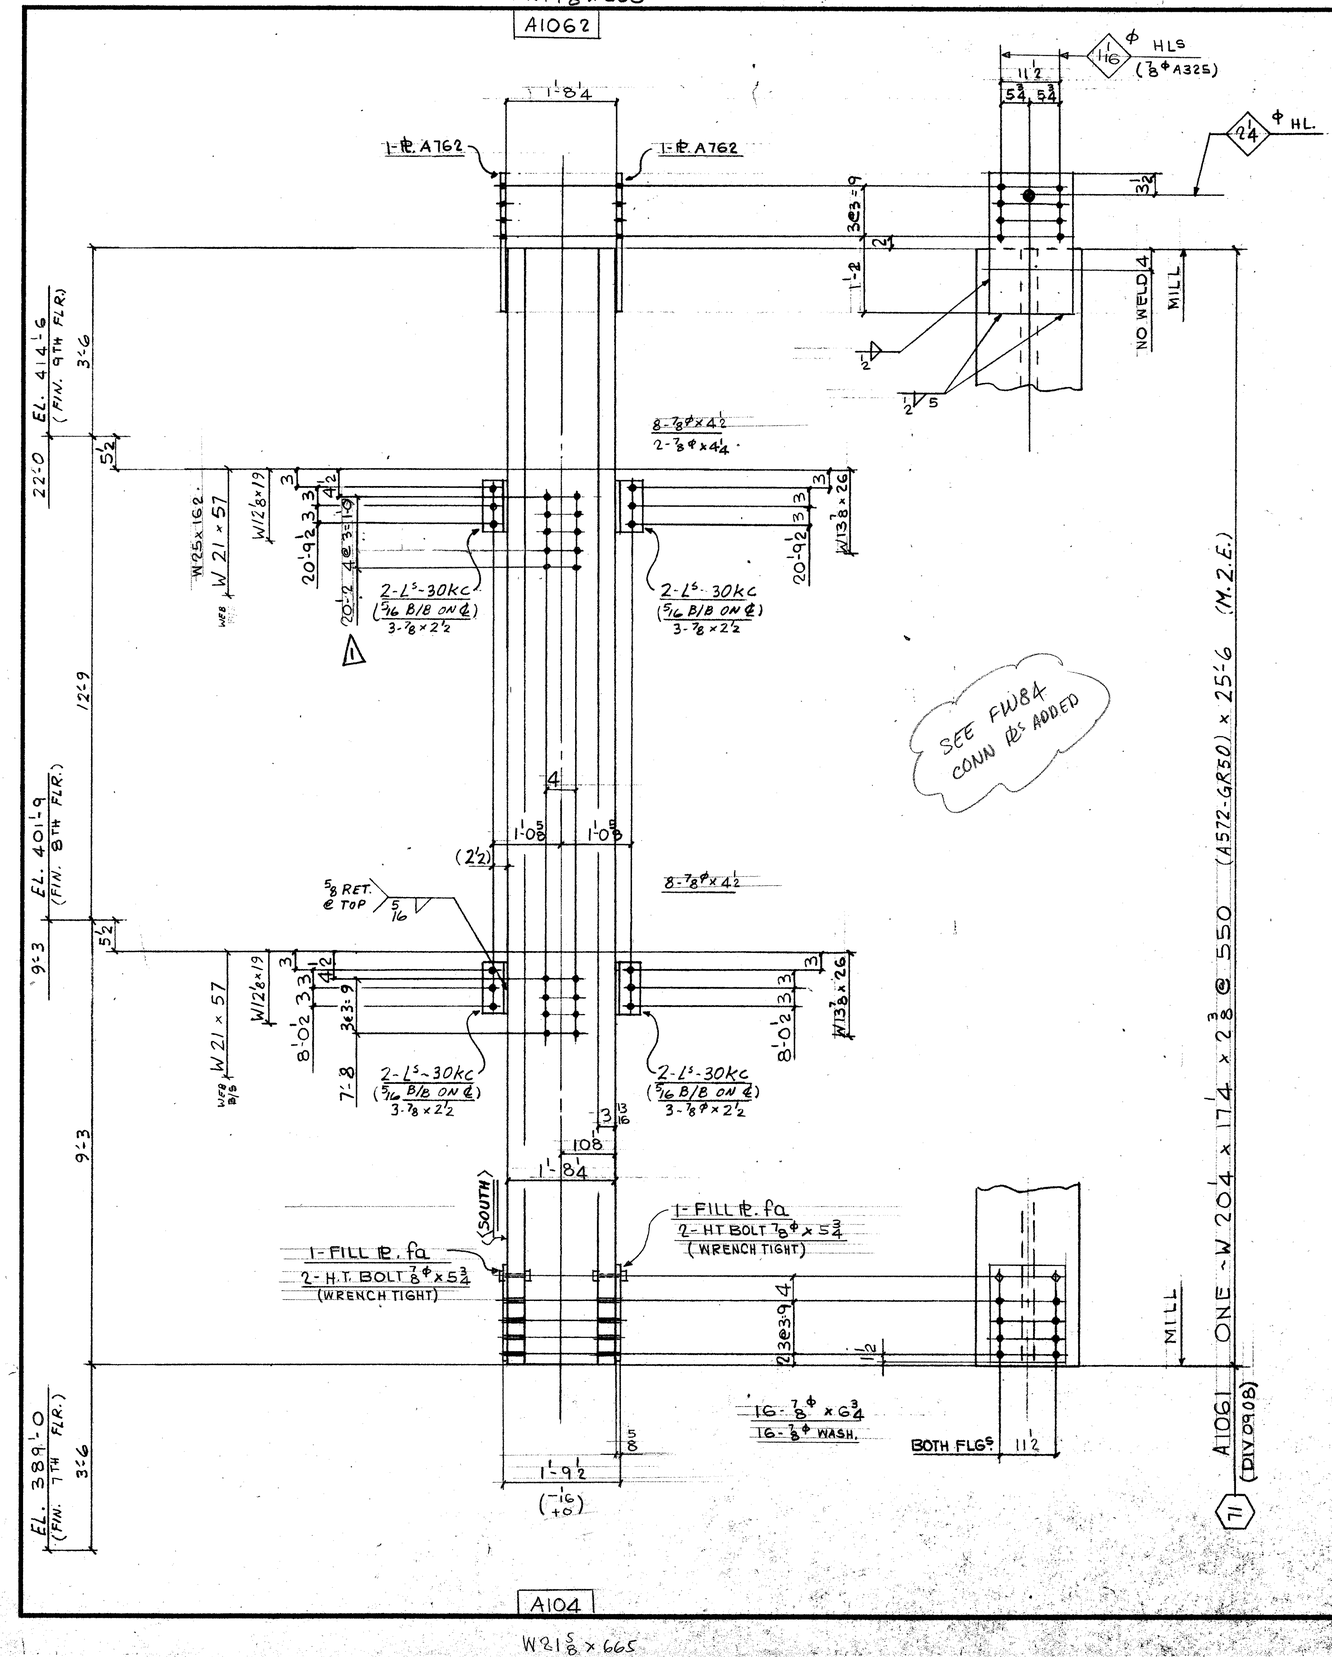

SEE FW84 CONN PLS ADDED

A104

W21 5/8 x 665

FIELD BOLTS:

12 - 7/8Φ (A325F) x 2 1/2
16 - ⌊ x 4 1/2
16 - ⌊ x 6 3/4
16 - 7/8Φ (A325) WASHERS

DIM'S SHOWN IN BRACKETS ARE BASED ON ACCURATE COL SIZES.

SHOP SCRIBE VISIBLE C/L ON BOTH FLGS & B/S WEB TOP & BOTT.

MAT'L G40.21-44W U/N
E70 SERIES ELECTRODES
REF. DWG. E 8/9
E117, E117A, 901

BILL OF MATERIAL

LINE	COST	COMMX SHIP DIVN.	PIECE MARKS MAIN MAT'L.	PIECE MARKS DETAIL MAT'L.	NO. OF PIECES	MATERIAL DESCRIPTION PL	WIDTH Inch	WIDTH 16th	X PLATE ONLY THK. In.	THK. 16th	GRADE CODE	DOOR	FINISHED LENGTH Feet	FINISHED LENGTH In.	FINISHED LENGTH 16th	PAGE	LINE	REMARKS
01					F001													
02																		
03				30KC	8		4		3	3/8	44W			0	8	8		
04																		
05																		
06			A762		2 PI		14	8 x			44W			2	1	0		
07			FA		2 ⊥		14	8 x			L			1	4	0		
08																		
09					4		H.T BOLT 7/8 x 5 3/4 A325											
10																		
11					1		F 5/16							6	0	0		
12					1		F 1/2							4	0	0		
13																		
14																		
15	0908	A1061			1		W14 x 550				A572GR50		25	6	0	16	13	M.2.E.
16																		
17																		
26			TOTAL		20		TOTAL				38							1-OF-1

LINE	COST	COMMX SHIP DIVN.	PIECE MARKS MAIN MAT'L.	PIECE MARKS DETAIL MAT'L.	NO. OF PIECES	MATERIAL DESCRIPTION	GRADE CODE	DOOR	FINISHED LENGTH	PAGE	LINE	REMARKS
01												
02												
26			TOTAL			TOTAL						

MAY 10/85 R
Apr 22/85

HLS IS WEB ADDED

R E V.		DATE	BY
	1	MAY 7/85	EC
	2	DATE	BY
	3	DATE	BY

SPEC. AS NOTED
HOLES 15/16Φ U/N
FINISH NONE

MADE 27 EC DATE MARCH 85 SQUAD FR
CHK'D. 28 BF DATE APR 12/85

FRANKEL STEEL LIMITED
220 ATTWELL DRIVE, UNIT 1, REXDALE, ONTARIO M9W 5B2

PROJECT: 7 WORLD TRADE CENTER
DETAIL: COL. GRID NO. 71 (5TH TIER)

CONTRACT 84-152 | DWG.No. 1061