
W19 5/8 x 500

A1063

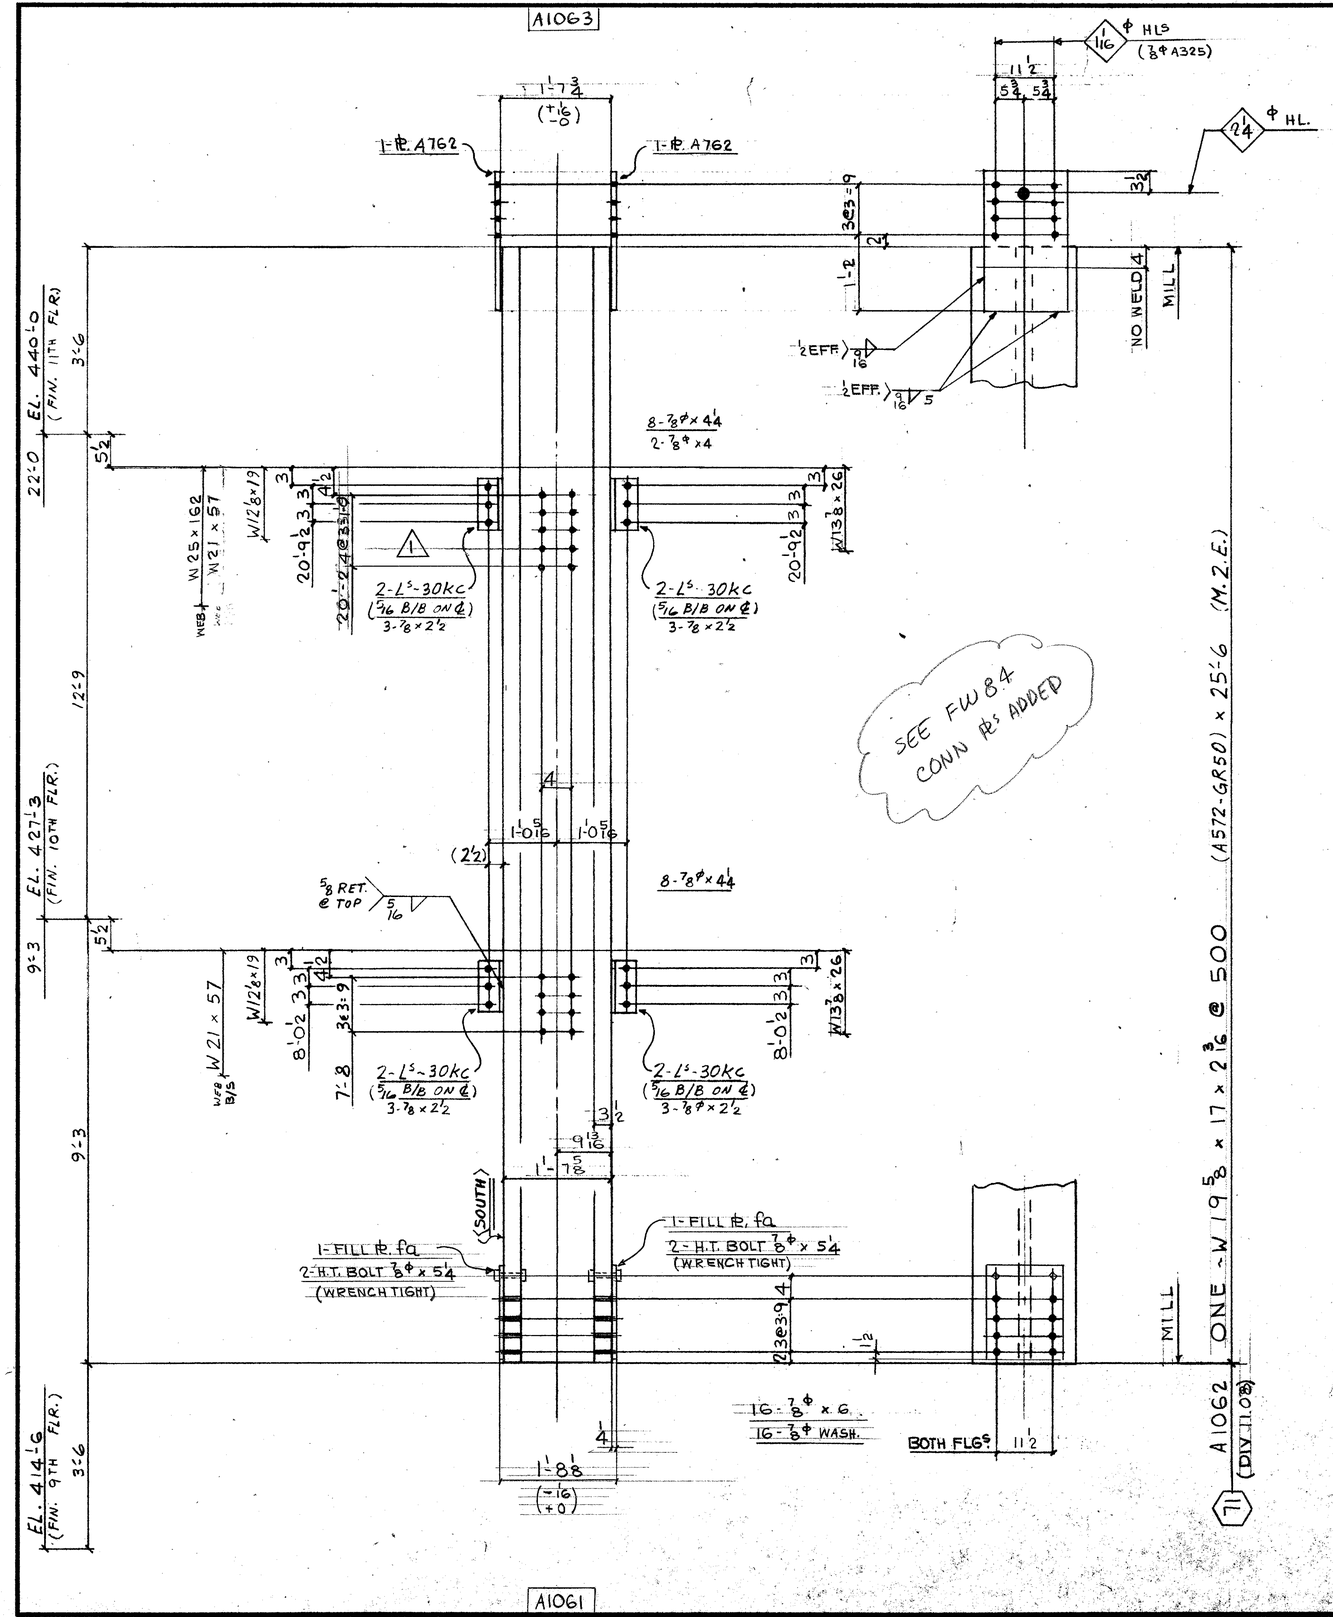

A1061

W20 1/4 x 550

FIELD BOLTS:

12 - 7/8Φ (A325F) x 2 1/2
16 - ⌊ x 4 1/4
16 - ⌊ x 6
16 - 7/8Φ (A325) WASHERS
2 - 7/8Φ (A325F) x 4

DIM'S SHOWN IN BRACKETS ARE BASED ON ACCURATE COL SIZES.

SHOP SCRIBE VISIBLE C/L ON BOTH FLGS & B/S WEB TOP & BOTT.

MAT'L G40.21-44W U/N
E70 SERIES ELECTRODES
REF. DWG. E10/11
E117, E117A, 901

BILL OF MATERIAL

LINE	CODE	COMMX SHIP DIVN.	PIECE MARKS MAIN MAT'L.	PIECE MARKS DETAIL MAT'L.	NO. OF PIECES	MATERIAL DESCRIPTION PL.	WIDTH Inch	WIDTH 16th	X PLATE ONLY	THK. In.	THK. 16th	GRADE CODE	DESIGN	FINISHED LENGTH Feet	FINISHED LENGTH In.	FINISHED LENGTH 16th	PAGE	LINE	REMARKS
01					F001														
02																			
03				30KC	8	L	4		3 x 3/8			44W		0	8	8			
04																			
05																			
06				A762	2	PL	14	8	x			44W		2	1	0			
07				FA	2	⊥	14	8	x			⊥		1	4	0			
08																			
09					4	HT BOLT 7/8 x 5 1/4						325							
10																			
11					1	IF 5/16									6	0	0		
12					1	IF 9/16									4	0	0		
13																			
14																			
15			1198 A1062		1	W14 x 500						A572GR50		25	6	0	16	18	M.E.
16																			
17																			
26			TOTAL		20				TOTAL					38					1-OF-1
01																			
02																			
26			TOTAL						TOTAL										

H.S. I.W. WEB ADDED

May 14/85 Apr 27/85

REV.			
1	DATE MAY 14/85	BY EC	SPEC. AS NOTED
2	DATE	BY	HOLES 15/16Φ U/N
3	DATE	BY	FINISH NONE

FRANKEL STEEL LIMITED
220 ATTWELL DRIVE, UNIT 1, REXDALE, ONTARIO M9W 5B2

MADE 27	EC	DATE MARCH 1/85	SQUAD FR	PROJECT: 7 WORLD TRADE CENTER	CONTRACT 84-152	DWG.No. 1062
CHK'D. 28	BF	DATE APR 12/85		DETAIL: COL. GRID NO. 71 (6TH TIER)		