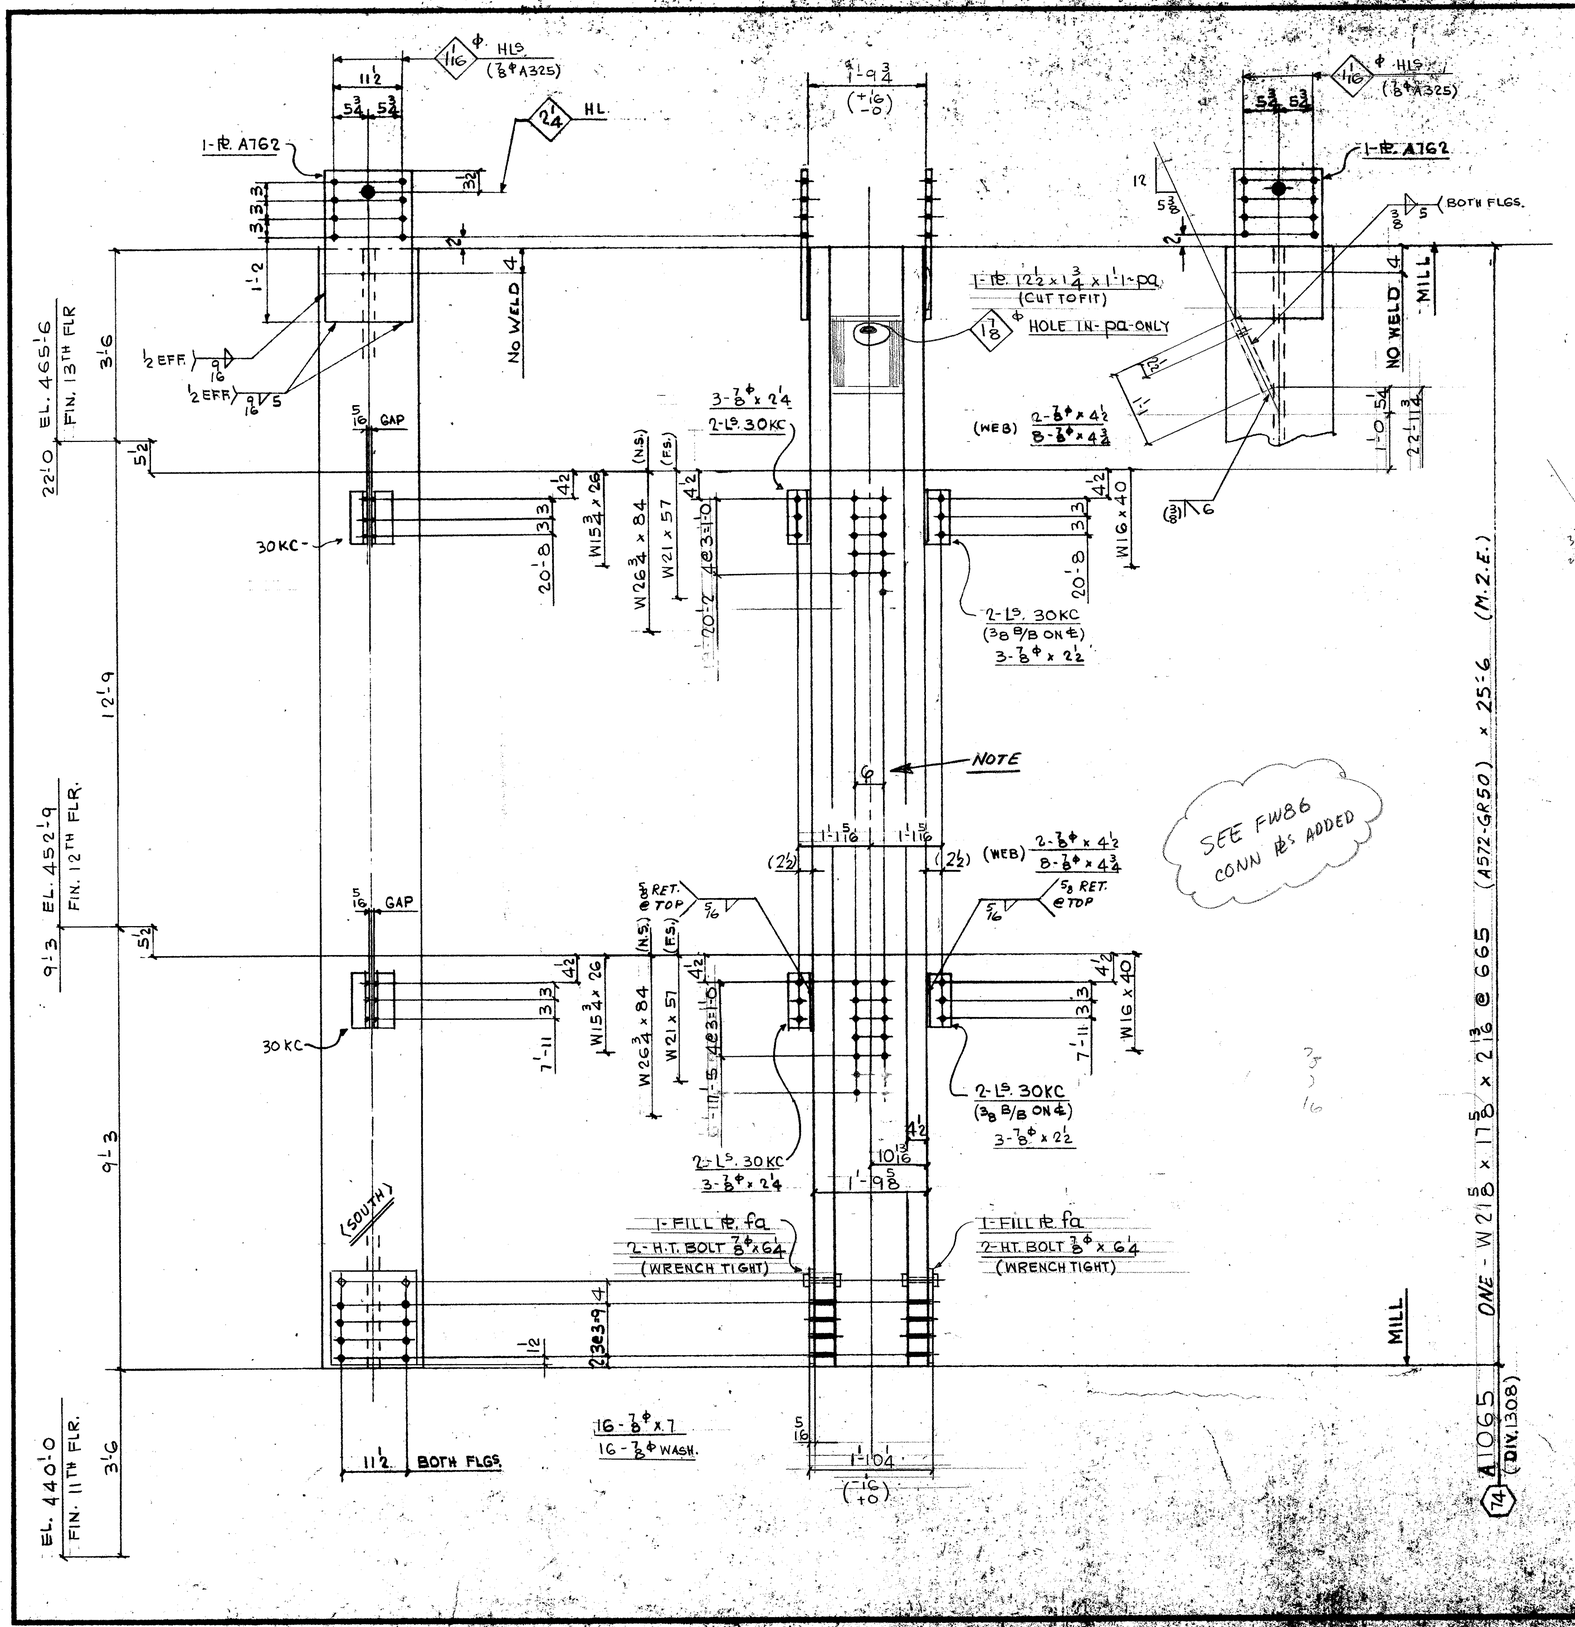


FIELD BOLTS:

- 6 - ⅞ϕ (A325F) x 2½
- 6 - x 2¼
- 4 - x 4½
- 16 - x 4¾
- 16 - x 7
- 16 - ⅞ϕ (A325) WASH.

DIM'S SHOWN IN BRACKETS ARE BASED ON ACCURATE COL SIZES.

SHOP SCRIBE VISIBLE C/L ON BOTH FLGS & B/S WEB TOP & BOTT.

MAT'L G40.21-44W U/N
E70 SERIES ELECTRODES
REF. DWG.S E12/13
E117, E117A, 901

BILL OF MATERIAL

LINE	CODE	COMMX SHIP DIVN.	PIECE MARKS MAIN MAT'L.	PIECE MARKS DETAIL MAT'L.	NO OF PIECES	MATERIAL DESCRIPTION PL	WIDTH Inch	WIDTH 16th	X PLATE ONLY	THK In.	THK 16th	GRADE CODE	DOOR	FINISHED LENGTH Feet	FINISHED LENGTH In.	FINISHED LENGTH 16th	PAGE	LINE	REMARKS
01					F001														
02																			
03				30KC	8	L 4 x 3 x 3/8						44W			8	8			
04																			
05			A762		2	PL	14	8	x		0	10	44W		2	10			
06			FA		2	L	14	8	x		0	5	L		1	4	0		
07			PA		1	L	12	8	x		1	12	L		1	10			CUT TO FIT
08					4	HT BOLT ⅞ x 6¼						325							
09																			
10					1	LF 5/16									6	0	0		
11					1	LF 9/16									4	0	0		
12					1	LF ⅜									3	0	0		
13																			
14																			
15			1308 A1065		1	W14 x 665						A572GR50		25	6	16	4	M.2.E.	
16																			
17																			
26			TOTAL		22								TOTAL		42				1-OF-1
01																			
02																			
03																			
08																			
09																			
26			TOTAL										TOTAL						

REV.				
1	DATE	BY	SPEC. AS NOTED	
2	DATE	BY	HOLES 15/16ϕ U/N	
3	DATE	BY	FINISH	

MADE 27 EC — DATE MARCH/85 — SQUAD FR
CHK'D 28 ES — DATE 6-5-85

FRANKEL STEEL LIMITED
220 ATTWELL DRIVE, UNIT 1, REXDALE, ONTARIO M9W 5B2

PROJECT: 7 WORLD TRADE CENTER
DETAIL: COLUMN (14) (7TH TIER)

CONTRACT 84152 — DWG. No. 1065

May 27/85