

W17⅞ x 370

A1071

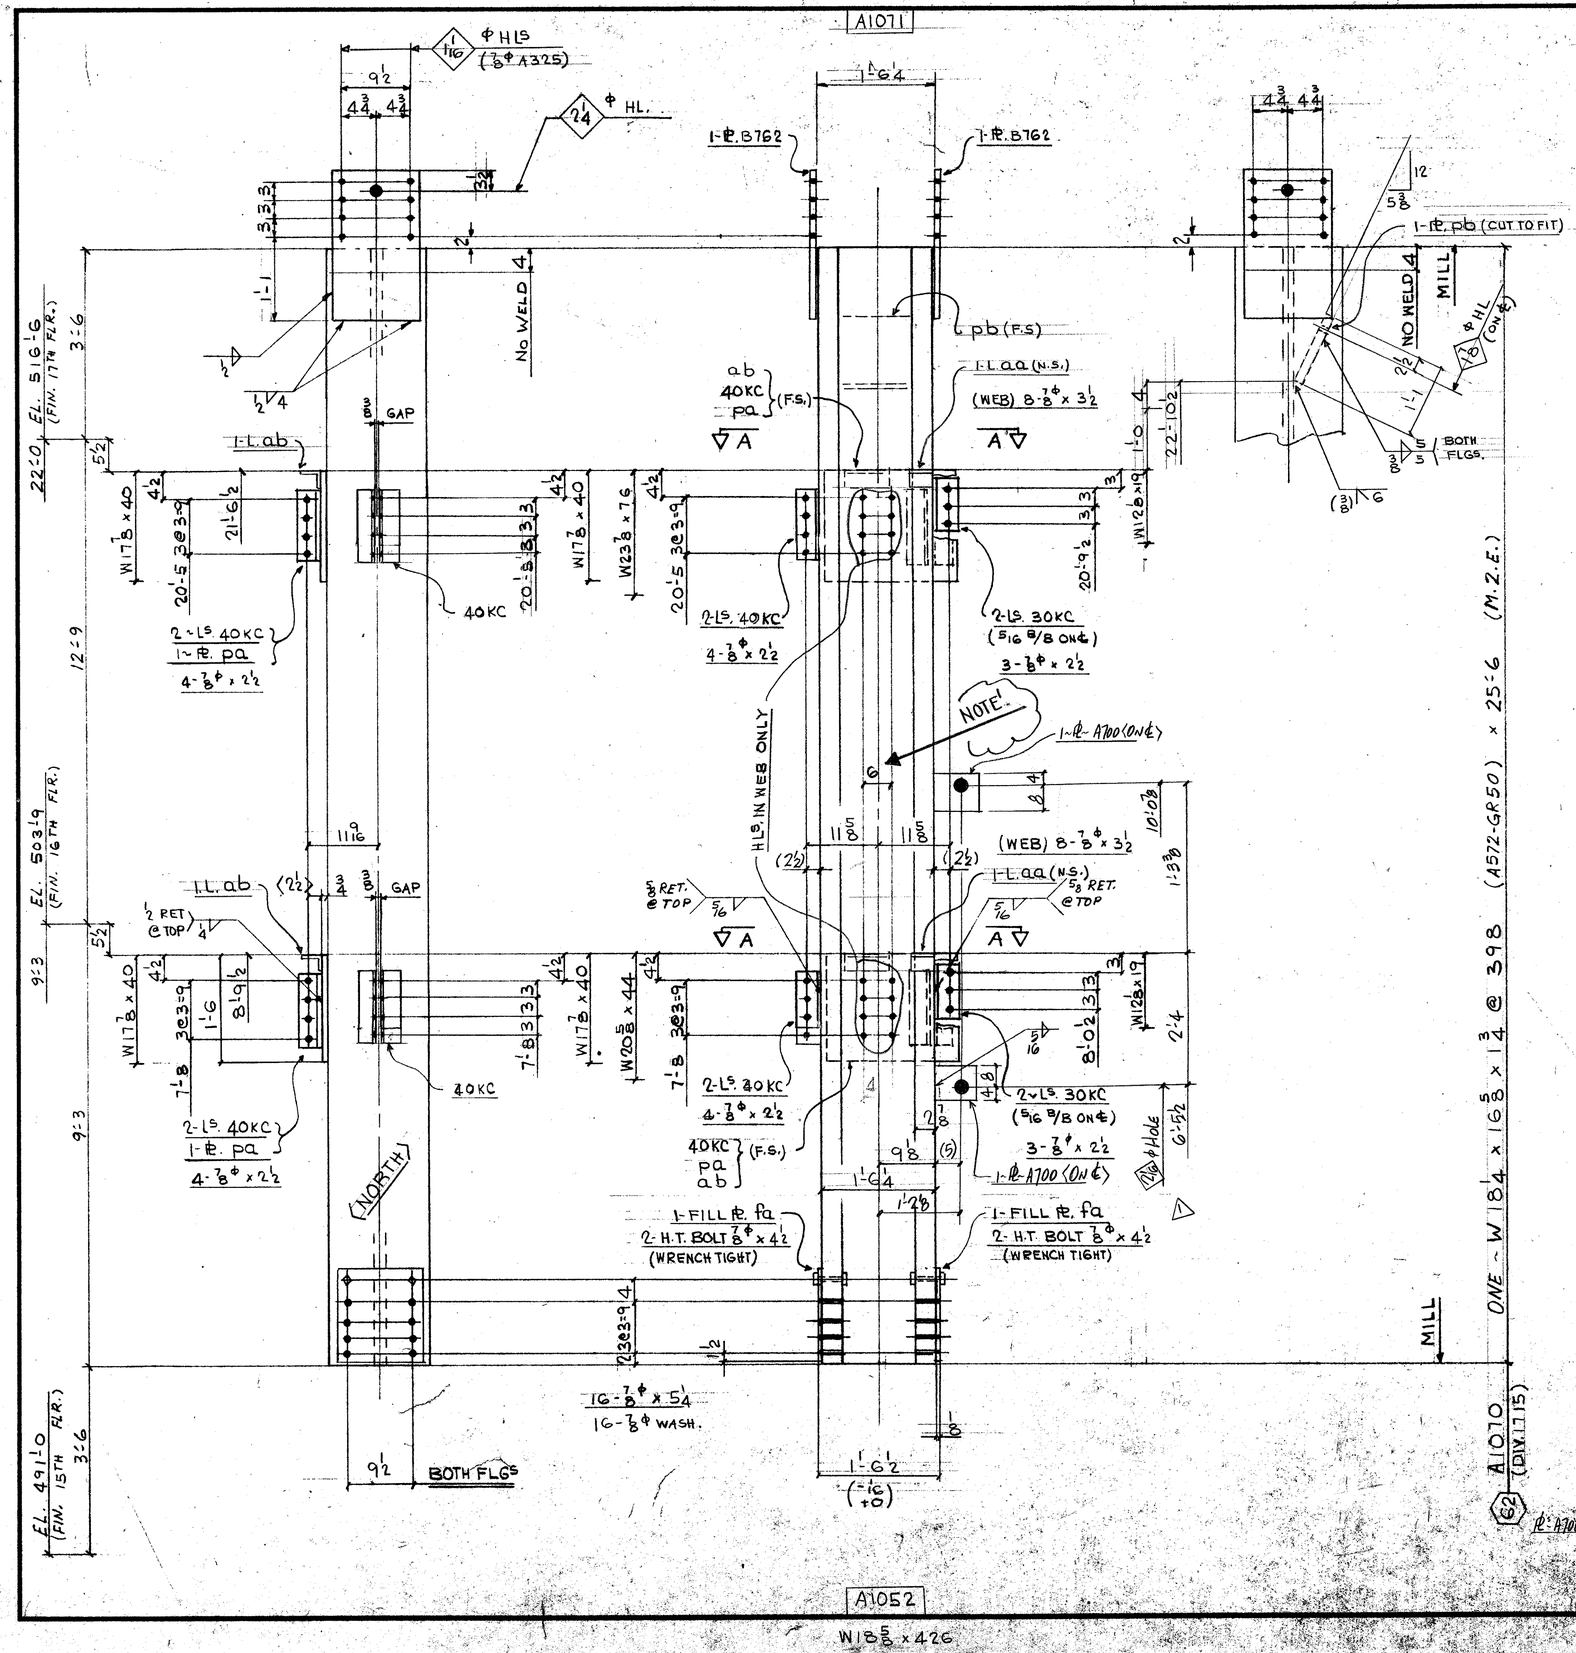

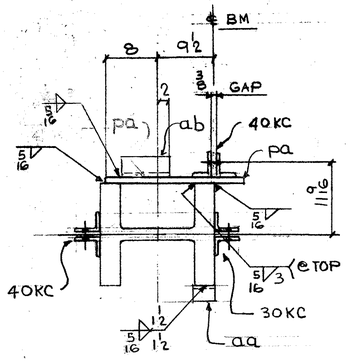

FIELD BOLTS:

22 - ⅞φ (A325F) x 2½
16 - ⌊ x 3½
16 - ⌊ x 5¼
16 - ⅞φ (A325) WASH.

DIM'S SHOWN IN BRACKETS ARE BASED ON ACCURATE COL SIZES.

SHOP SCRIBE VISIBLE C/L ON BOTH FLGS & B/S WEB TOP & BOTT.

MAT'L G40.21-44W U/N
E70 SERIES ELECTRODES
REF. DWG.S E16/17
901, 9134, E117, E1174

BILL OF MATERIAL

LINE	CODE	COMMX SHIP DIV'N.	PIECE MARKS MAIN MAT'L.	PIECE MARKS DETAIL MAT'L.	NO. OF PIECES	MATERIAL DESCRIPTION PL	WIDTH Inch	WIDTH 16th	X PLATE ONLY	THK. In.	THK. 16th	GRADE CODE	DOOR	FINISHED LENGTH Feet	FINISHED LENGTH In.	FINISHED LENGTH 16th	PAGE	LINE	REMARKS
01				F001	1														
02																			
03	C			30KC	4		L4	x	3	x	3/8	44W		0	8	8			
04				40KC	8		↓					↓		0	11	8			
05				AA	2		L3	x	3	x	3/8			0	3	0			PLAIN
06				AB	2		↓					↓		0	8	0			↓
07				B762	2	P1	12	8	x		010	44W		2	0	0			
08				PA	2	↓	18	0	x		012	↓		1	9	8			
09				FA	2	↓	12	8	x		02	↓		1	4	0			
10				PB	1	↓	12	8	x		112	↓		1	1	0			CUT TO FIT
11					4		HT BOLT ⅞ DIA x 4½ LG. 325												
12	X			A700	2	P1	9	0	x		10	44W		1	0	0			
13																			
14																			
15					1		LF. 5/16								11	0			
16					1		LF. ½								4	0			
17					1		LF. ⅜								3	0			
18																			
19																			
20	C	1715	A1070		1		W14 x 398					A572GR50		25	6	0	16	24	M.Z.E.
21																			
22																			
23																			
24																			
25																			
26			TOTAL		34				TOTAL					49					1-OF-1

01																			
02																			
26			TOTAL						TOTAL										

July 21/85
May 30/85

N	1 DATE July 17/85	BY GG	SPEC. AS NOTED	**FRANKEL STEEL LIMITED**	
E	2 DATE	BY	HOLES 15/16φ U/N	220 ATTWELL DRIVE, UNIT 1, REXDALE, ONTARIO M9W 5B3	
V	3 DATE	BY	FINISH NONE		
MADE 27	EC	DATE MARCH/85	SQUAD	PROJECT: 7 WORLD TRADE CENTER	CONTRACT 84-152 DWG.No. 1070
CHK'D 28	ES	DATE 24-5-85	FR	DETAIL: COLUMN GRID NO. 62 (9TH TIER)	

1: A700 ADDED

A1052

W18⅝ x 426