
W19 x 455

A1103

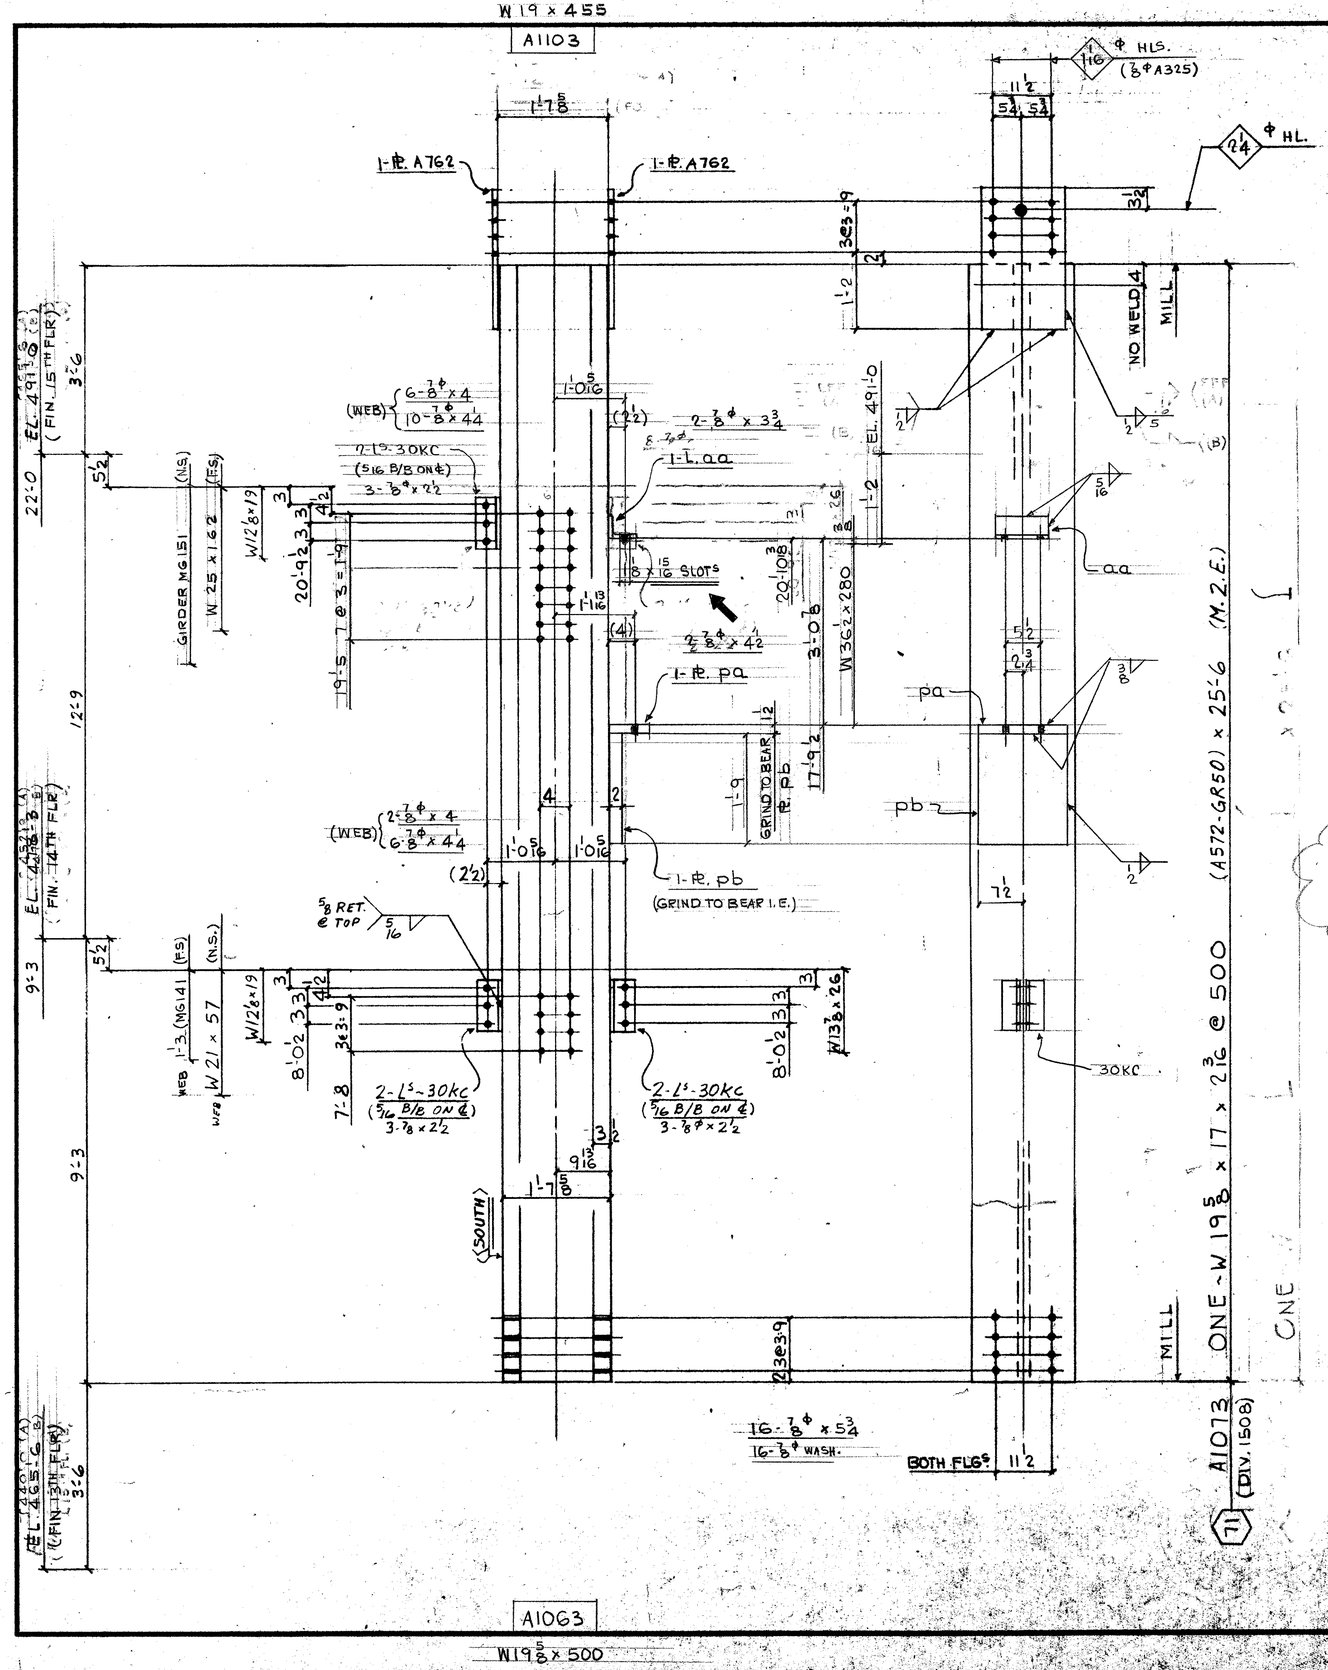

A1063

W19 5/8 x 500

FIELD BOLTS:

9 - 7/8Φ (A325F) x 2 1/2
2 - x 3 3/4
8 - x 4
16 - x 4 1/4
2 - x 4 1/2
16 - x 5 3/4
16 - 7/8Φ (A325) WASH.

DIM'S SHOWN IN BRACKETS ARE BASED ON ACCURATE COL SIZES.

SHOP SCRIBE VISIBLE C/L ON BOTH FLGS & B/S WEB TOP & BOTT.

MAT'L G40.21-44W U/N
E70 SERIES ELECTRODES
REF. DWG. E12115
E117, E117A, 901, 9134

SEE FW86 COUN RE'S ADDED

BILL OF MATERIAL

LINE	CC OO SD TE	COMMX SHIP DIVN.	PIECE MARKS MAIN MAT'L.	PIECE MARKS DETAIL MAT'L.	NO. OF PIECES	MATERIAL DESCRIPTION PL	WIDTH Inch	WIDTH 16th	X PLATE ONLY: THK. In.	THK. 16th	GRADE CODE	DO SI DO R	FINISHED LENGTH Feet	FINISHED LENGTH In.	FINISHED LENGTH 16th	PAGE	LINE	REMARKS
01				F001														
02																		
03				30KC	6	L	4		x 3 x	3/8	44W			8	8			
04				AA	1	L	4		x 4 x	1/2	L			9	0			
05																		
06				A762	2	PL	14	8	x		010	44W		2	10			
07				PA	1	L	6	0	x		18	L		1	3	0		
08				PB	1	L	15	0	x		20	L		1	9	0		
09																		
10					1	IF	5/16							1	0	0		
11					1	IF	3/8							3	0	0		
12					1	IF	1/2							8	0	0		
13						IF								4	0			
14																		
15	1508	A1073			1		W14 x 500				1572GR50		25	6			M.2.E.	
16																		
17																		
26			TOTAL	16							TOTAL		47			1-OF-1		

01																		
02																		
26			TOTAL								TOTAL							

May 24/85

REV				
	1 DATE	BY	SPEC. AS NOTED	
	2 DATE	BY	HOLES 15/16Φ U/N	
	3 DATE	BY	FINISH NONE	

FRANKEL STEEL LIMITED
220 ATTWELL DRIVE, UNIT 1, REXDALE, ONTARIO M9W 5B2

MADE 27	EC.	DATE March 85	SQUAD FR	PROJECT: 7 WORLD TRADE CENTER	CONTRACT. 84-152	DWG.No. 1073
CHK'D. 28	ES	DATE 4-5-85		DETAIL: COL. GRID NO. 71 (8TH TIER)		