
W15½x193-A
W15¼x176-B

B1074 ~ A
A1075 ~ B

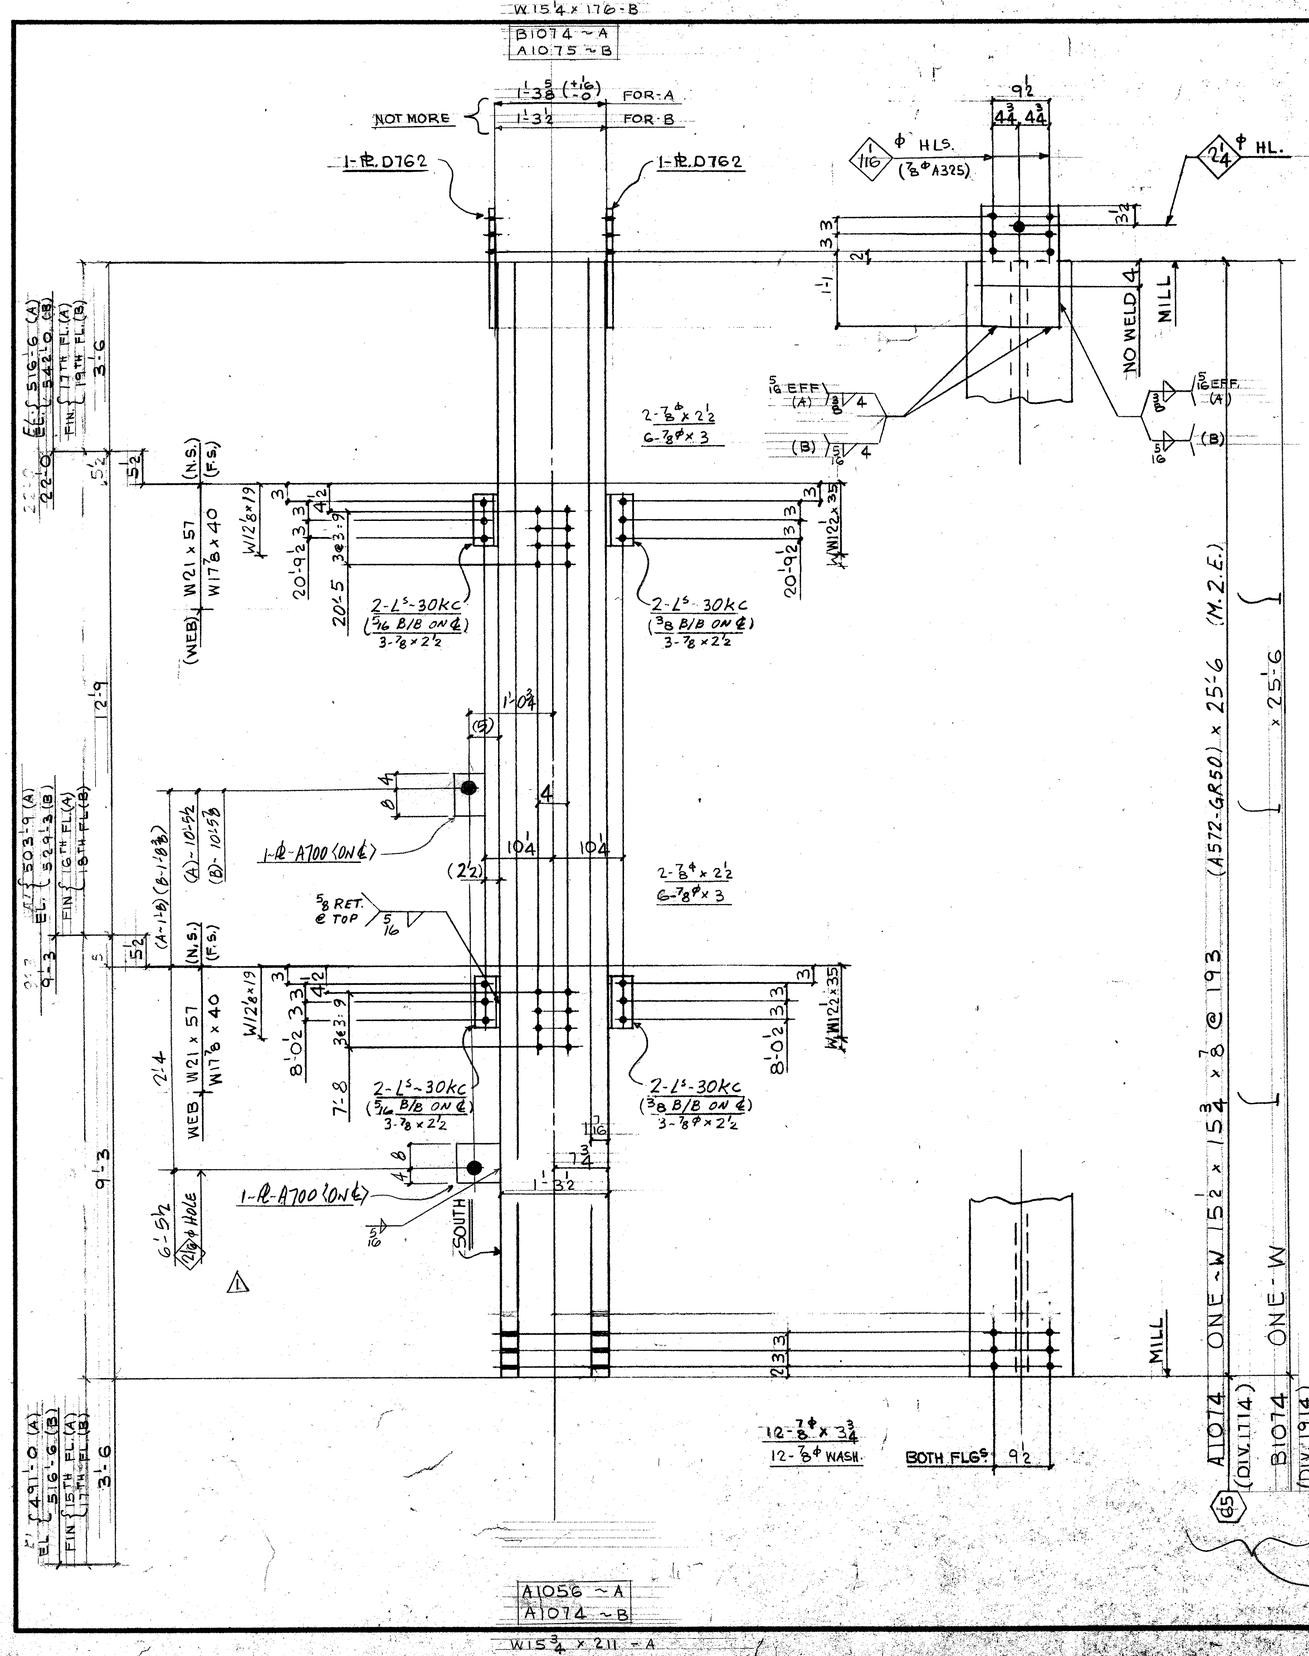

FIELD BOLTS:

32 - ⅞ϕ (A325F) x 2½
24 - ⅞ϕ (A325) x 3
24 - ⅞ϕ (A325) x 3¾
24 - ⅞ϕ (A325) WASH.

DIM'S SHOWN IN BRACKETS ARE BASED ON ACCURATE COL SIZES.

SHOP SCRIBE VISIBLE C/L ON BOTH FLGS & B/S WEB TOP & BOTT.

MAT'L G40.21-44W U/N
E70 SERIES ELECTRODES
REF. DWG. E16 TO E19
E117, E117A, 901

BILL OF MATERIAL

LINE	CC CODE	COMMX SHIP DIVN.	PIECE MARKS MAIN MAT'L.	PIECE MARKS DETAIL MAT'L.	NO. OF PIECES	MATERIAL DESCRIPTION PL	WIDTH Inch	WIDTH 16th	X PLATE ONLY	THK. In.	THK. 16th	GRADE CODE	DSR	FINISHED LENGTH Feet	FINISHED LENGTH In.	FINISHED LENGTH 16th	PAGE	LINE	REMARKS
01					F002														
02																			
03				30kc	16	L	4	x 3	3/8			44W		0	8	8			
04																			
05																			
06				D762	4	PI	12	B	X		06	44W		1	9	0			
07	X			A700	4	PI	9	0	x		10	⊥				1	0	0	
08																			
09																			
10					1	I.F.	5/16									1	5	0	
11					1	I.F.	3/8										3	0	
12																			
13																			
14																			
15		1714	A1074		1	W	14	x	193			A572GR50		25	6	17	7	M.2.E.	
16		1914	B1074		1		⊥					⊥		25	6	⊥	⊥	⊥	
17																			
18																			
19																			
20																			
21																			
22																			
23																			
24																			
25																			
26			TOTAL		30				TOTAL			70							1-OF-1

01																			
02																			
26			TOTAL						TOTAL										

R: A700 ADDED
F.W. NOTE ADDED

R 1	DATE July 18/85	BY GG	SPEC. AS NOTED
E 2	DATE SEPT. 9/85	BY BF	HOLES 15/16ϕ U/N
V 3	DATE	BY	FINISH NONE

July 29/85 FR
May 30/85

FRANKEL STEEL LIMITED
220 ATTWELL DRIVE, UNIT 1, REXDALE, ONTARIO M9W 5B2

MADE 27	EC	DATE APR 85	SQUAD FR
CHK'D. 28	ES	DATE 84-5-85	

PROJECT: 7 WORLD TRADE CENTER
DETAIL: COL. GRID NO. G5 (9&10TH TIER)
CONTRACT 84-152
DWG.No. 1074