
W15¼ x 176

A1151

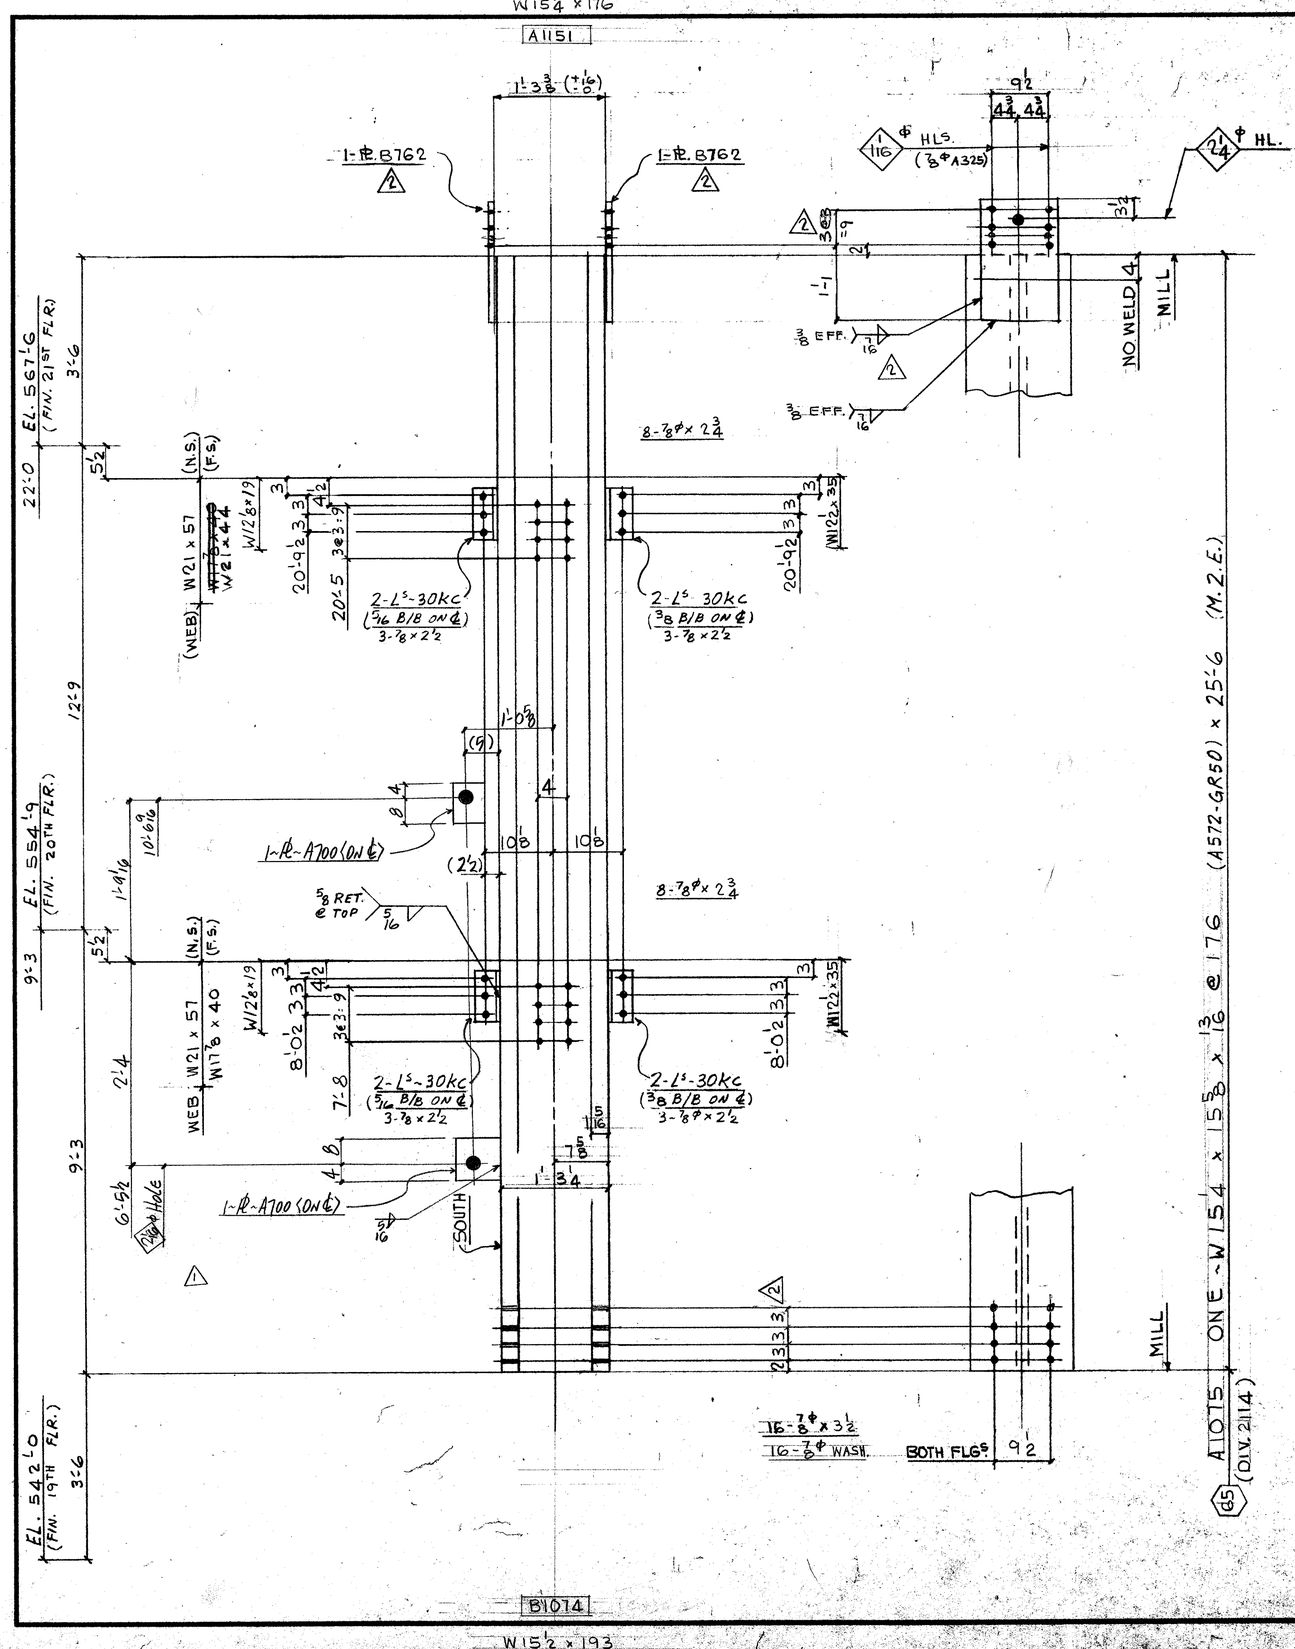


B1074

W15½ x 193

FIELD BOLTS:

12 - ⅞℄ (A325F) x 2½
16 - [ x 2¾
16 - [ x 3½
16 - ⅞℄ (A325) WASH.

DIM'S SHOWN IN BRACKETS ARE BASED ON ACCURATE COL SIZES.

SHOP SCRIBE VISIBLE C/L ON BOTH FLGS & B/S WEB TOP & BOTT.

MAT'L G40.21-44W U/N
E70 SERIES ELECTRODES
REF. DWG. E20, E21
E117, E117A, 901

## BILL OF MATERIAL

| LINE | C CODE | COMMX SHIP DIVN. | PIECE MARKS MAIN MAT'L. | PIECE MARKS DETAIL MAT'L. | NO. OF PIECES | MATERIAL DESCRIPTION PL | WIDTH Inch | WIDTH 16th | X PLATE ONLY | THK. In. | THK. 16th | GRADE CODE | D S O R | FINISHED LENGTH Feet | FINISHED LENGTH In. | FINISHED LENGTH 16th | PAGE | LINE | REMARKS |
|---|---|---|---|---|---|---|---|---|---|---|---|---|---|---|---|---|---|---|---|
| 01 | | | | | FOD1 | | | | | | | | | | | | | | |
| 02 | | | | | | | | | | | | | | | | | | | |
| 03 | | | | 30KC. | 8 | L | 4 | 3 | 3/8 | | | 44W | | 0 | 8 | 8 | | | |
| 04 | | | | | | | | | | | | | | | | | | | |
| 05 | | | | | | | | | | | | | | | | | | | |
| 06 | | | | B762. | 2 | PL | 12 | 8 | X | | 010 | 44W | | 2 | 0 | 0 | | | |
| 07 | X | | | A700. | 2 | PL | 9 | 0 | x | | 10 | ⊥ | | 1 | 0 | 0 | | | |
| 08 | | | | | | | | | | | | | | | | | | | |
| 09 | | | | | | | | | | | | | | | | | | | |
| 10 | | | | | 1 | FL | 5 | 16 | | | | | | | 9 | 0 | | | |
| 11 | | | | | 1 | FL | 3 | 8 | | | | | | | 3 | 0 | | | |
| 12 | | | | | | | | | | | | | | | | | | | |
| 13 | | | | | | | | | | | | | | | | | | | |
| 14 | | | | | | | | | | | | | | | | | | | |
| 15 | | 2/114 | A1075 | | 1 | W14 x 176 | | | | | | A572GR50 | | 25 | 6 | 13/16 | M.2.E. | | |
| 16 | | | | | | | | | | | | | | | | | | | |
| 17 | | | | | | | | | | | | | | | | | | | |
| 26 | | | TOTAL | | 16 | | | | TOTAL | | | | | 34 | 40 | | 1-OF-1 | | |

| | | | | | | | | | | | | | | | | | | | |
|---|---|---|---|---|---|---|---|---|---|---|---|---|---|---|---|---|---|---|---|
| 01 | | | | | | | | | | | | | | | | | | | |
| 02 | | | | | | | | | | | | | | | | | | | |
| 26 | | | TOTAL | | | | | | TOTAL | | | | | | | | | | |

Lights 7/85 R
Lights 25/85 R
Lights 30/85

K'A700 ADDED

| | | | |
|---|---|---|---|
| R E V. | A DATE July 18/85 BY GG | SPEC. AS NOTED | FRANKEL STEEL LIMITED |
| | A DATE SEP 6/85 BY EC | HOLES 13/16 ℄ U/N | 220 ATTWELL DRIVE, UNIT 1, REXDALE, ONTARIO M9W 5B2 |
| | 3 DATE BY | FINISH NONE | |
| MADE 27 EC | DATE APR 85 | SQUAD FR | PROJECT: 7 WORLD TRADE CENTER |
| CHK'D 28 DW | DATE JUNE 5 | | DETAIL: COLUMN 65 (11TH TIER) |

CONTRACT 84-152 | DWG.No. 1075