
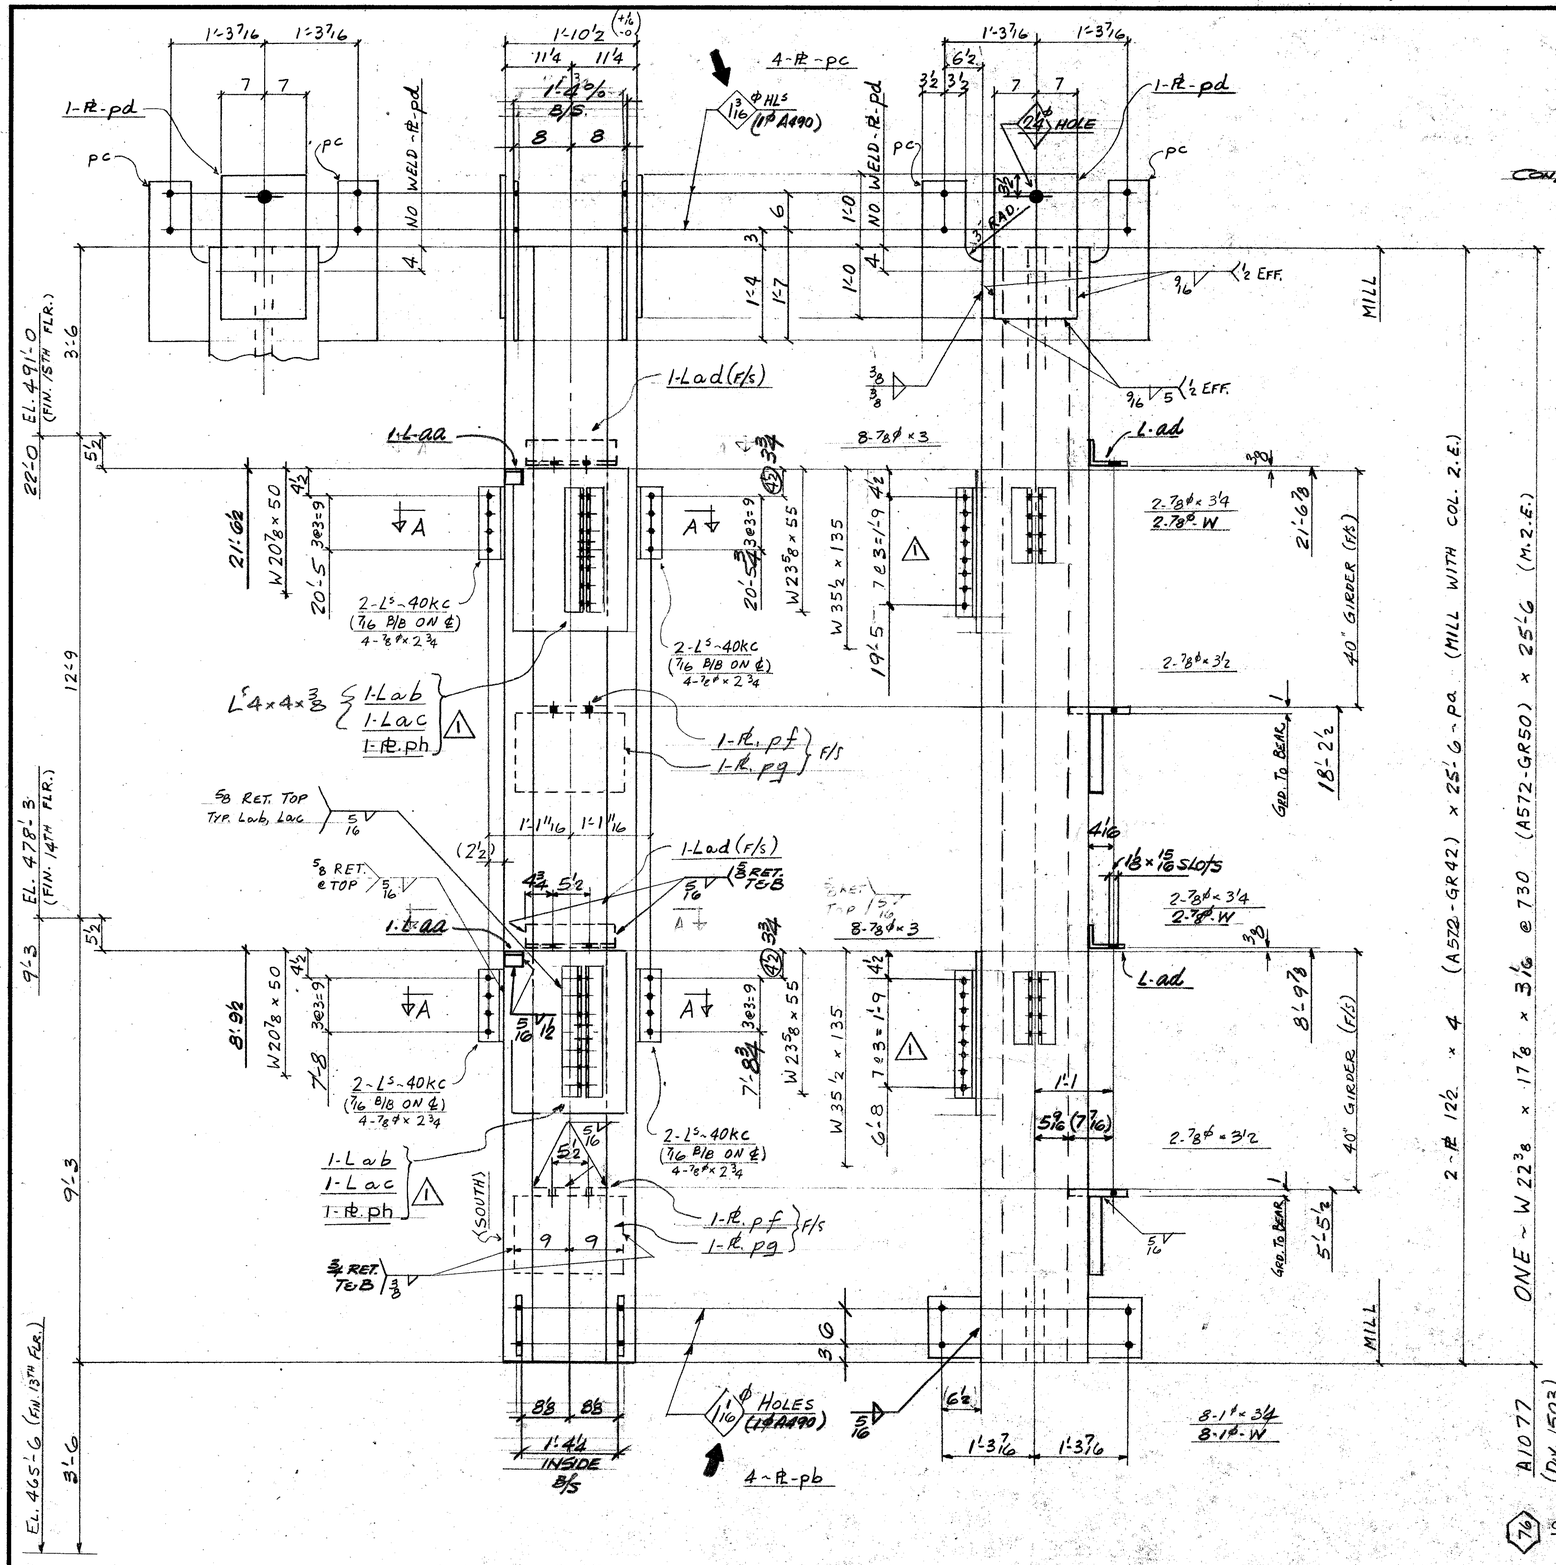


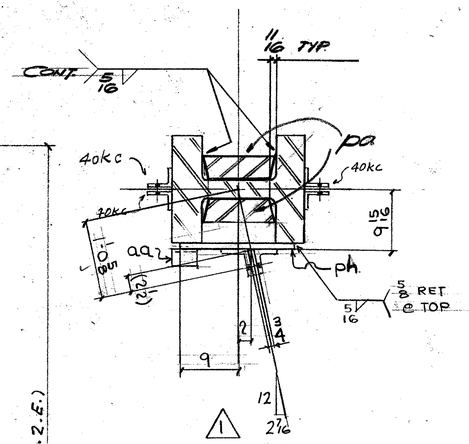

SECTION A-A

MAT'L G40.21.44W U/N.
E70 SERIES ELECTRODES REF.

DIM'S SHOWN IN BRACKETS ARE BASED ON ACCURATE COL SIZES.

SHOP SCRIBE VISIBLE C/L ON BOTH FLGS & B/S WEB TOP & BOTT.

FIELD BOLTS

16 - 7/8ϕ × 2 3/4 A325
16 - 7/8ϕ × 3
4 - 7/8ϕ × 3 1/4
4 - 7/8ϕ × 3 1/2
4 - 7/8ϕ WASH.
8 - 1ϕ
8 - 1ϕ × 3 1/4 - A490.

BILL OF MATERIAL

LINE	CODE	COMMX SHIP DIVN.	PIECE MARKS MAIN MAT'L.	PIECE MARKS DETAIL MAT'L.	NO. OF PIECES	MATERIAL DESCRIPTION PL	WIDTH Inch	WIDTH 16th	X PLATE ONLY	THK. In.	THK. 16th	GRADE CODE	DOOR	FINISHED LENGTH Feet	FINISHED LENGTH In.	FINISHED LENGTH 16th	PAGE	LINE	REMARKS
01				F001											4				
02				AA	2		L3		x 3 x 3/8			44W		0	3	0			
03				40KC	8		L4		x 3 x 3/8			44W		0	11	8			
04				AB	2		L4		x 3 1/2 x 3/8					1	7	0			
05				AC	2		L4		x 3 1/2 x 3/8					1	9	0			
06				AD	2		L6		x 3 1/2 x 3/8					1	3	0			
07				PA	2	PL	12	8	x	4	0	A572 GR42		25	6	0		1724	M.2.E.
08				PB	4		9	0	x	0	8	44W		0	10	0			
09				PC	4		10	0	x	1	0			2	3	0			
10				PD	2		14	0	x	0	10			2	0	0			
11				PE	2		9	0	x	1	0			1	8				CUT TO FIT
12				PG	2		14	0	x	2	0			1	6	0			GRD. TO BEAR.
13																			
14																			
15					1	IF	5/16							13	0	0			
16					1	IF	3/8							1	3	0			
17					1	IF	9/16							4	0	0			
18																			
19																			
20																			
21	1503	A	1077		1	W	14 × 730					A572 GR50		25	6	0	17	12	M.2.E.
22																			
23																			
24																			
25																			
26			TOTAL		~~37~~ 39				TOTAL					~~208~~ 210					1-OF-1
01																			
02				F002															
03																			
04				PH	2	PL	18	0	x	1	0	44W		2	6	0			
05																			
06	1503	A	DDED		2	PIECES TO A1077													
07																			
08																			
26			TOTAL		6				TOTAL					2	1	2	2 OF 2		

76 CONN REV'D

R E V.		DATE	BY
1		MAY 9'85	EC
2		DATE	BY
3		DATE	BY

SPEC. AS NOTED
HOLES 13/16ϕ U/N
FINISH

FRANKEL STEEL LIMITED
220 ATTWELL DRIVE, UNIT 1, REXDALE, ONTARIO M9W 5B2

MADE	DATE	SQUAD
27 HWM.	APR. '85	FR
CHK'D 28 GP	DATE APR/85	

PROJECT: 7 WORLD TRADE CENTER
DETAIL: COL. GRID NO. 76 8TH TIER

CONTRACT 84-152
DWG.No. 1077

May 9/85 EC
Apr 27/85