


W 22 3/8 x 730

A1083

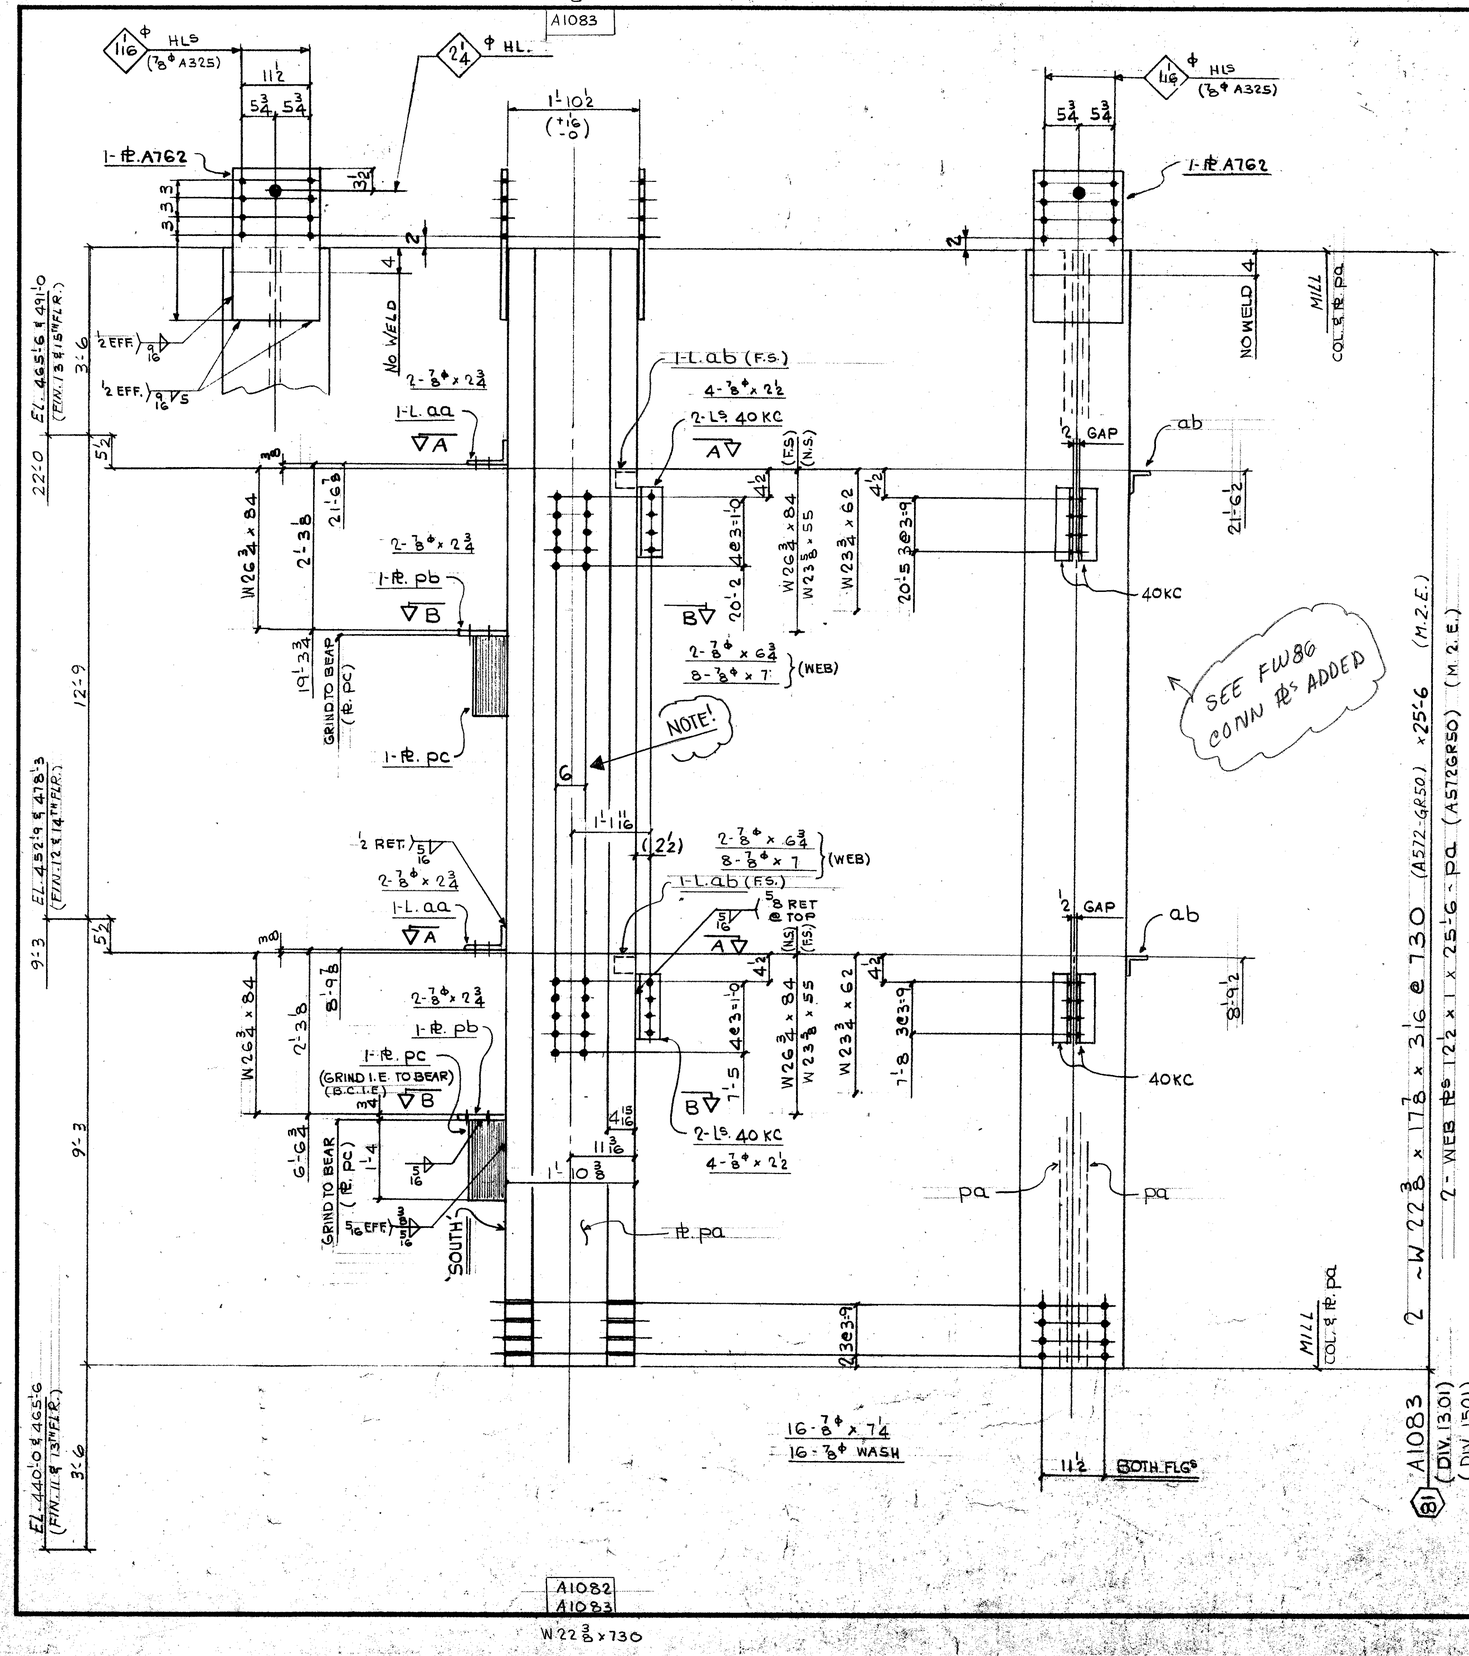

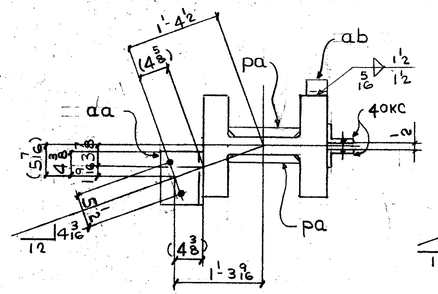

SECT. A-A

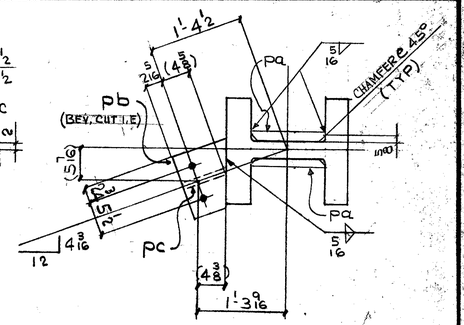

SECT. B-B

FIELD BOLTS:

16 - 7/8φ (A325F) x 2 1/2
16 - x 2 3/4
8 - x 6 3/4
32 - x 7
32 - x 7 1/4
32 - 7/8φ (A325) WASH.

DIM'S SHOWN IN BRACKETS ARE BASED ON ACCURATE COL SIZES.

SHOP SCRIBE VISIBLE C/L ON BOTH FLGS & B/S WEB TOP & BOTT.

MAT'L G40·21-44W U/N
E70 SERIES ELECTRODES
REF. DWG. E12 TO E15, E117, E117A
901 9114

BILL OF MATERIAL

LINE	CCOSDSTE	COMMX SHIP DIVN.	PIECE MARKS MAIN MAT'L.	PIECE MARKS DETAIL MAT'L.	NO OF PIECES	MATERIAL DESCRIPTION PL	WIDTH Inch	WIDTH 16th	X PLATE ONLY	THK. In.	THK. 16th	GRADE CODE	DSOR	FINISHED LENGTH Feet	FINISHED LENGTH In.	FINISHED LENGTH 16th	PAGE	LINE	REMARKS
01					F002														
02																			
03				40KC	8	L	4	x 3 x 3/8				44W		0	11	8			
04				AA	4	L	7	x 4 x 3/8				L		0	8	12			
05				AB	4	L	3	x 3 x 3/8				L		0	3	0			
06				A762	4	PI	14	Bx			0	44W		2	1	0			PLAIN.
07				PA	4	L	12	Bx			1	0 A572GR50		25	6	0	17	18	M.2.E.
08				PB	4	PI	8	14 x			0	12 44W		0	11	0			BEV. CUT I.E.
09				PC	4	L	7	0 x			1	0 L		1	4	0			GRIND I.E. TO BEAR P.
10																			
11																			
12																			
13																			
14					1	L.F.	5/16							226	0	0			
15					1	L.F.	3/8							8	0	0			
16					1	L.F.	9/16							8	0	0			
17																			
18																			
19																			
20	1301	A1083			1	W	14	x 730				A572GR50		25	6	0	17	12	M.2.E.
21	1501	A1083			1			L				L		25	6	0			L L L
22																			
23																			
24																			
25																			
26	TOTAL				39				TOTAL					317					1-OF-1

01																			
02																			
26	TOTAL								TOTAL										

May 4/85

REV.					
1	DATE	BY	SPEC.	AS NOTED	
2	DATE	BY	HOLES	15/16φ U/N	
3	DATE	BY	FINISH	NONE	

FRANKEL STEEL LIMITED
220 ATTWELL DRIVE, UNIT 1, REXDALE, ONTARIO M9W 5B2

MADE	DATE	SQUAD	PROJECT	CONTRACT	DWG. No.
27 EC	APR 85	FR	7 WORLD TRADE CENTER	84-152	1083
CHK'D. 28 ES	DATE 16-5-85		DETAIL: COLUMN (81) (7 & 8TH TIER)		

A1082
A1083
W 22 3/8 x 730