
W 22 3/8 x 730

A1029

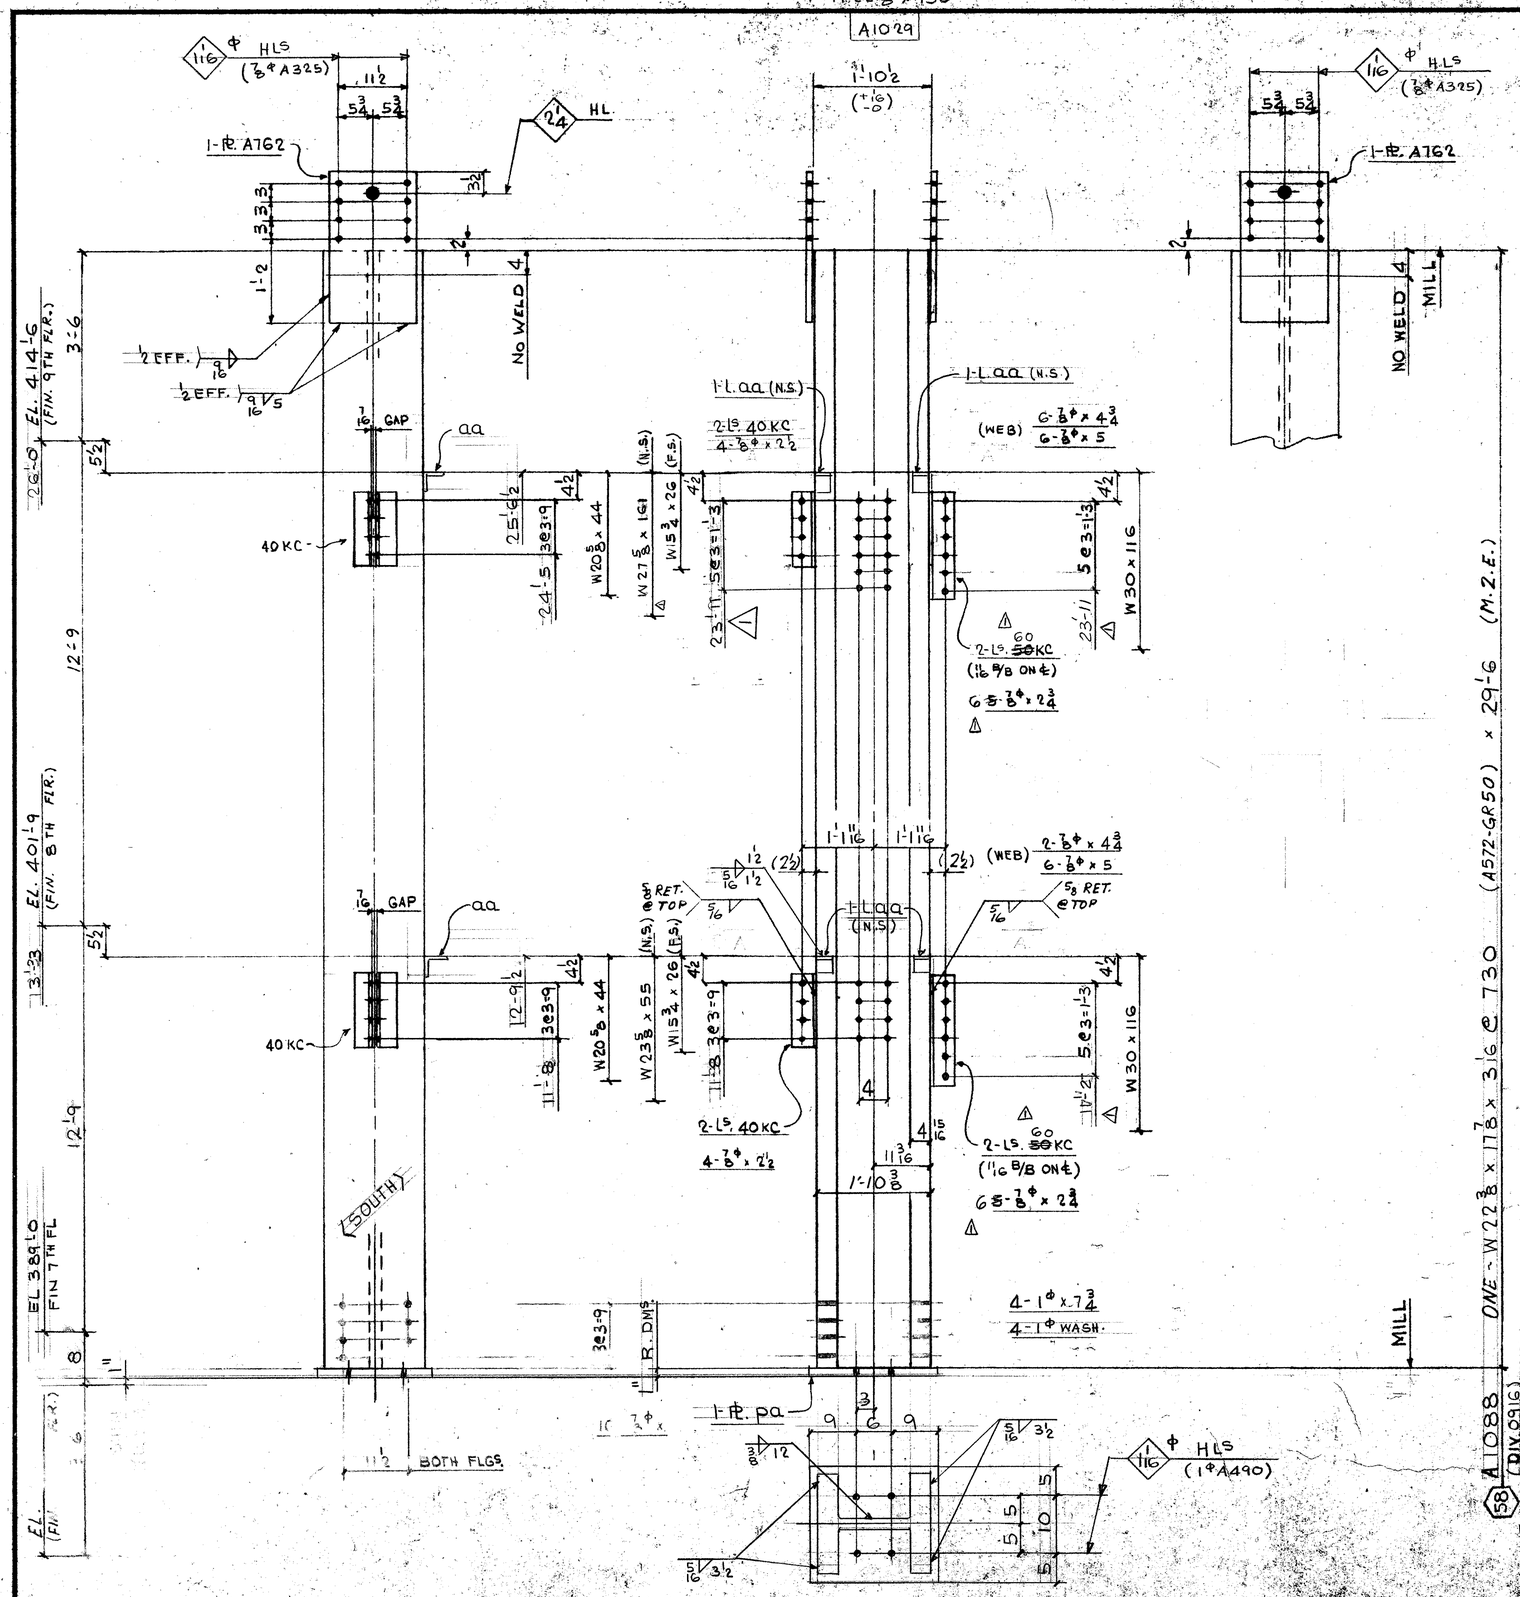

FIELD BOLTS:

8 - 7/8Φ (A325F) x 2 1/2
△ 12 - x 2 3/4
△ 8 - x 4 3/4
12 - x 5
4 - 1Φ (A490F) x 7 3/4
4 - 1Φ (A325) WASH

DIM'S SHOWN IN BRACKETS ARE BASED ON ACCURATE COL SIZES.

SHOP SCRIBE VISIBLE C/L ON BOTH FLGS & B/S WEB TOP & BOTT.

MAT'L G40·21-44W U/N
E70 SERIES ELECTRODES
REF. DWG.S E 8/9
E117, E117A, 901

BILL OF MATERIAL

LINE	COST	COMMX SHIP DIVN	PIECE MARKS MAIN MAT'L.	PIECE MARKS DETAIL MAT'L.	NO. OF PIECES	MATERIAL DESCRIPTION PL	WIDTH Inch	WIDTH 16th	X PLATE ONLY	THK. In.	THK. 16th	GRADE CODE	DOOR	FINISHED LENGTH Feet	FINISHED LENGTH In.	FINISHED LENGTH 16th	PAGE	LINE	REMARKS
01				F001															
02																			
03				40KC	4	L	4	x	3	x	3/8	44W		0	11	8			
△ 04				60KC	4	⊥						⊥		0	5	8			
05				AA	4	L	3	x	3	x	3/8	⊥		0	3	0			PLAIN
06																			
07				A762	2	PI	14	B	x		010	44W		2	1	0			
08				PA	1	⊥	20	0	x		10	⊥		2	0	0			
09																			
10					1	IF	5/16								11	0			
11					1	IF	3/8								2	0			
12					1	IF	9/16								4	0			
13																			
14																			
15		0916	A1088		1		W14	x	730			A572GR50		29	6	15	15	M.2.E.	
16																			
17																			
26			TOTAL	20			TOTAL	51											1-OF-1

01																			
02																			
03																			
08																			
09																			
26			TOTAL				TOTAL												

REVISIONS	△ 1 DATE MAY 8/85 BY EC	SPEC. AS NOTED	FRANKEL STEEL LIMITED			
	2 DATE BY	HOLES 15/16 Φ U/N.	220 ATTWELL DRIVE, UNIT 1, REXDALE, ONTARIO M9W 5B2			
	3 DATE BY	FINISH NONE				
MADE 27 EC	DATE APR '85	SQUAD FR	PROJECT: 7 WORLD TRADE CENTER	CONTRACT	DWG. No.	
CHK'D. 28 BF	DATE APR 22/85		DETAIL: COLUMN 58 (5TH TIER)	84-152	1088	